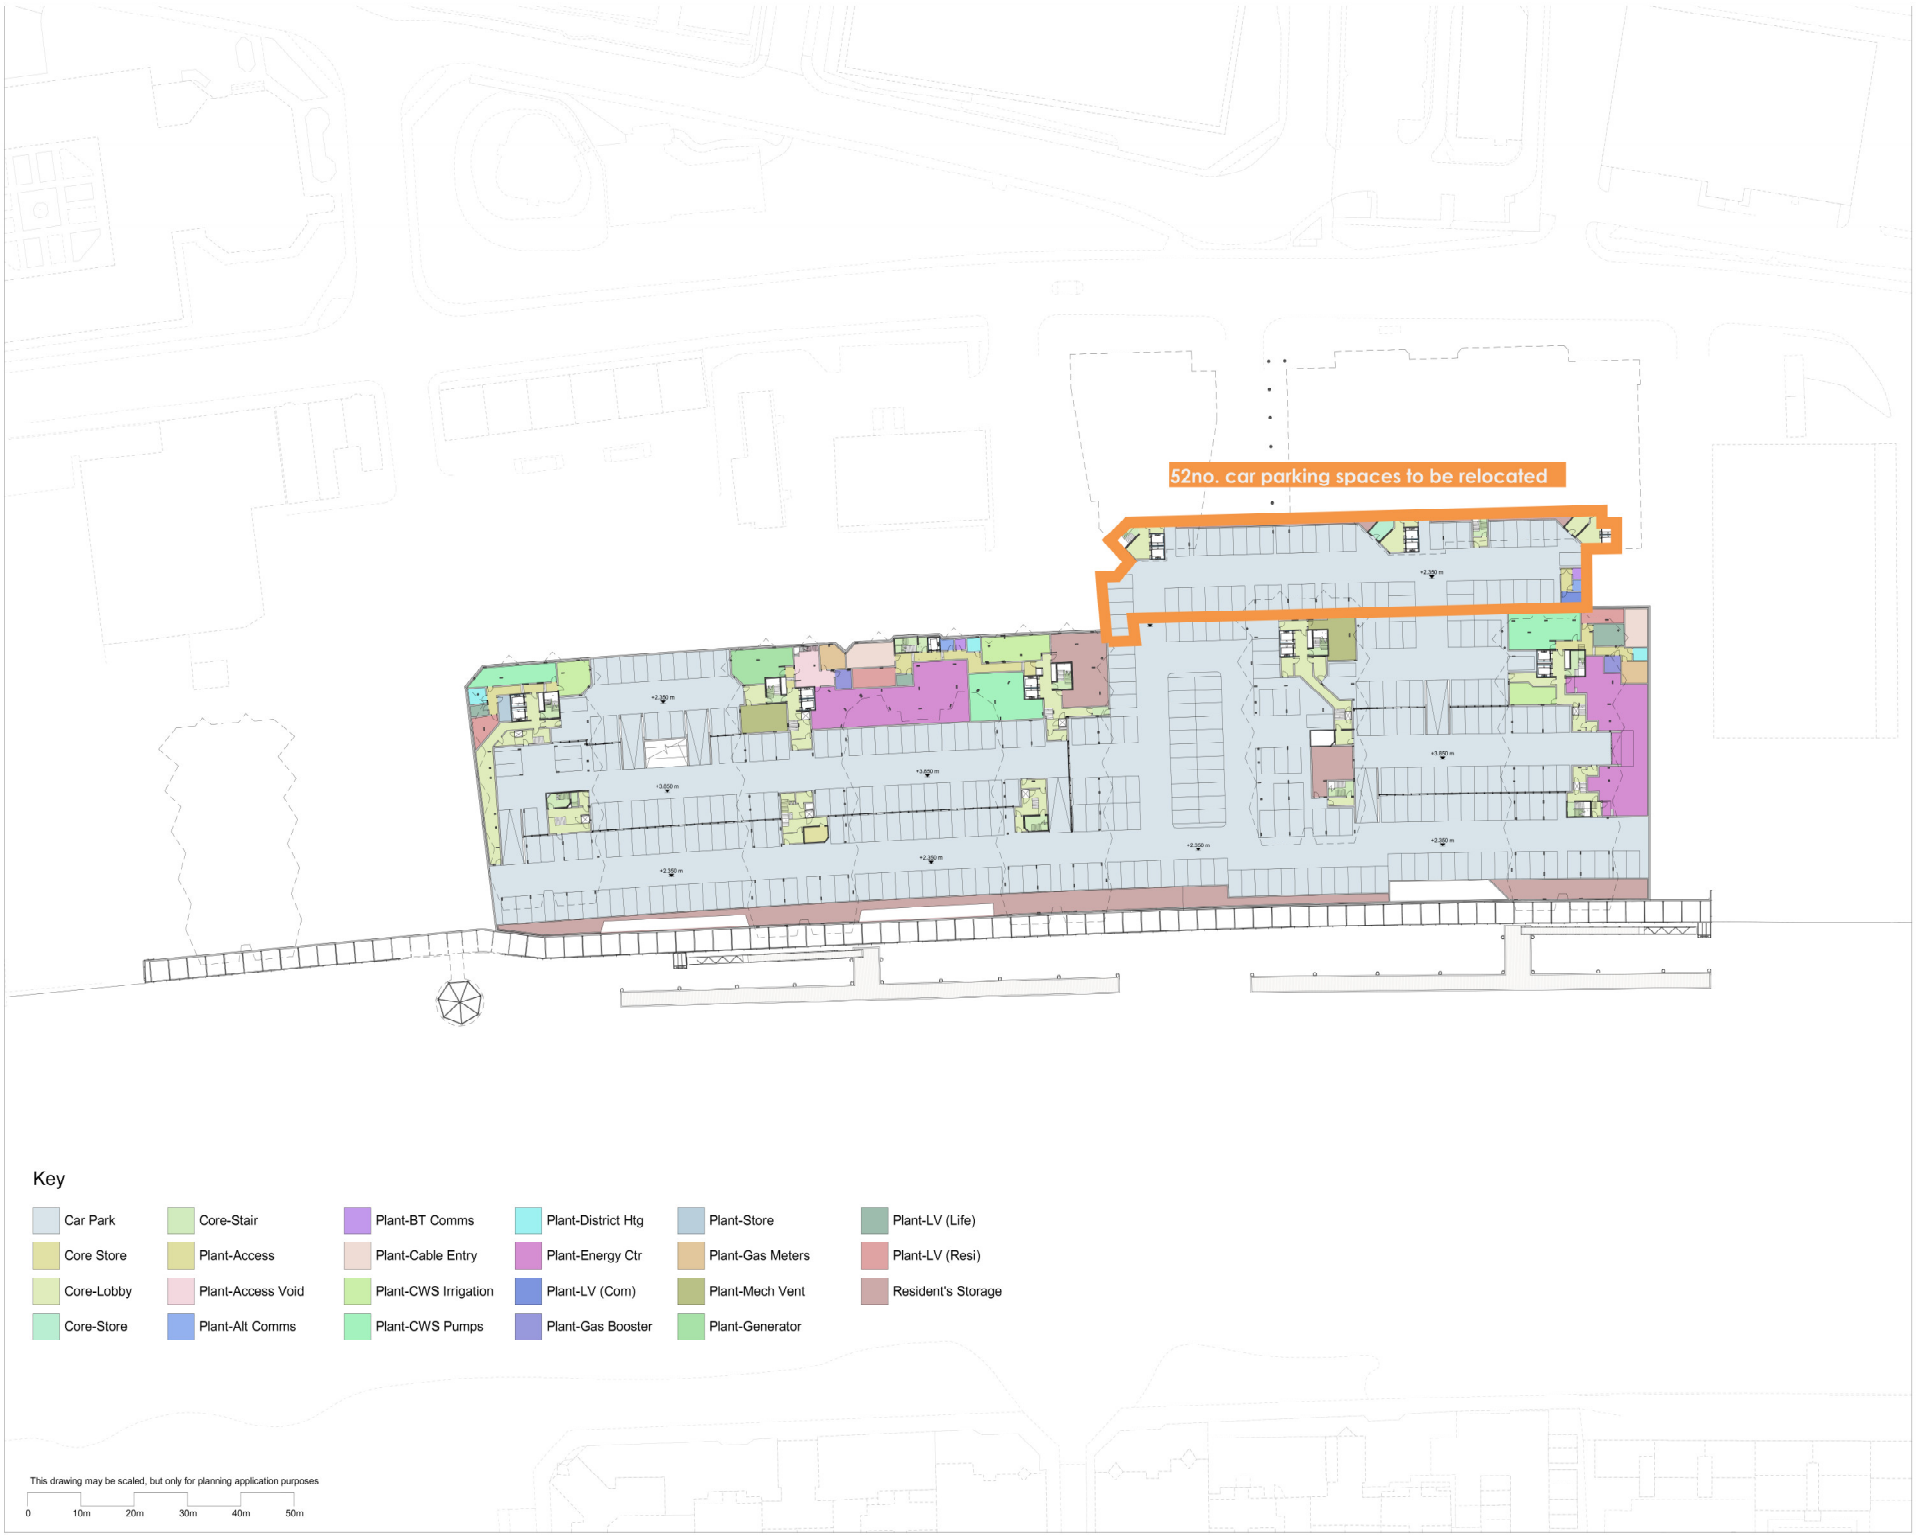

Key

- Car Park
- Core Store
- Core-Lobby
- Core-Store
- Core-Stair
- Plant-Access
- Plant-Access Void
- Plant-Alt Comms
- Plant-BT Comms
- Plant-Cable Entry
- Plant-CWS Irrigation
- Plant-CWS Pumps
- Plant-District Htg
- Plant-Energy Ctr
- Plant-Gas Booster
- Plant-Gas Meters
- Plant-LV (Com)
- Plant-Mech Vent
- Plant-Store
- Plant-Generator
- Plant-LV (Life)
- Plant-LV (Resi)
- Resident's Storage

This drawing may be scaled, but only for planning application purposes

0 10m 20m 30m 40m 50m

CZWG Architects LLP
17 Bowling Green Lane
London EC1R 0QB

Telephone: 020 7253 2523
Fax: 020 7250 0594
mail@czwgarchitects.co.uk
www.czwg.com

Notes:
All elevation values are expressed in meters and relate to their height Above Ordanance Datum (Newlyn)

Rev: P03 **Date:** 18.01.18 **Drw:** EC **Chk:** SR
East pontoon revised.
Rev: P02 **Date:** 05.01.18 **Drw:** EC **Chk:** SR
Revisions to scheme submitted for Planning
Rev: P01 **Date:** 29.09.2017 **Drw:** RA **Chk:** EC
Issued for Planning Submission.

Do not scale off this drawing
Report all errors and omissions to the Architect
Dimensions to be checked on site
Plot date: 18/01/2018 10:20:44

Client:
Southern Housing Group

Project:
Free Wharf, Shoreham-By-Sea

Title:
Site Wide Lower Ground Floor GA Plan

Drawing status:
For Planning

Scale @ A1
1 : 500
Drawing No: 2052-00-DR-0109
Rev: P03

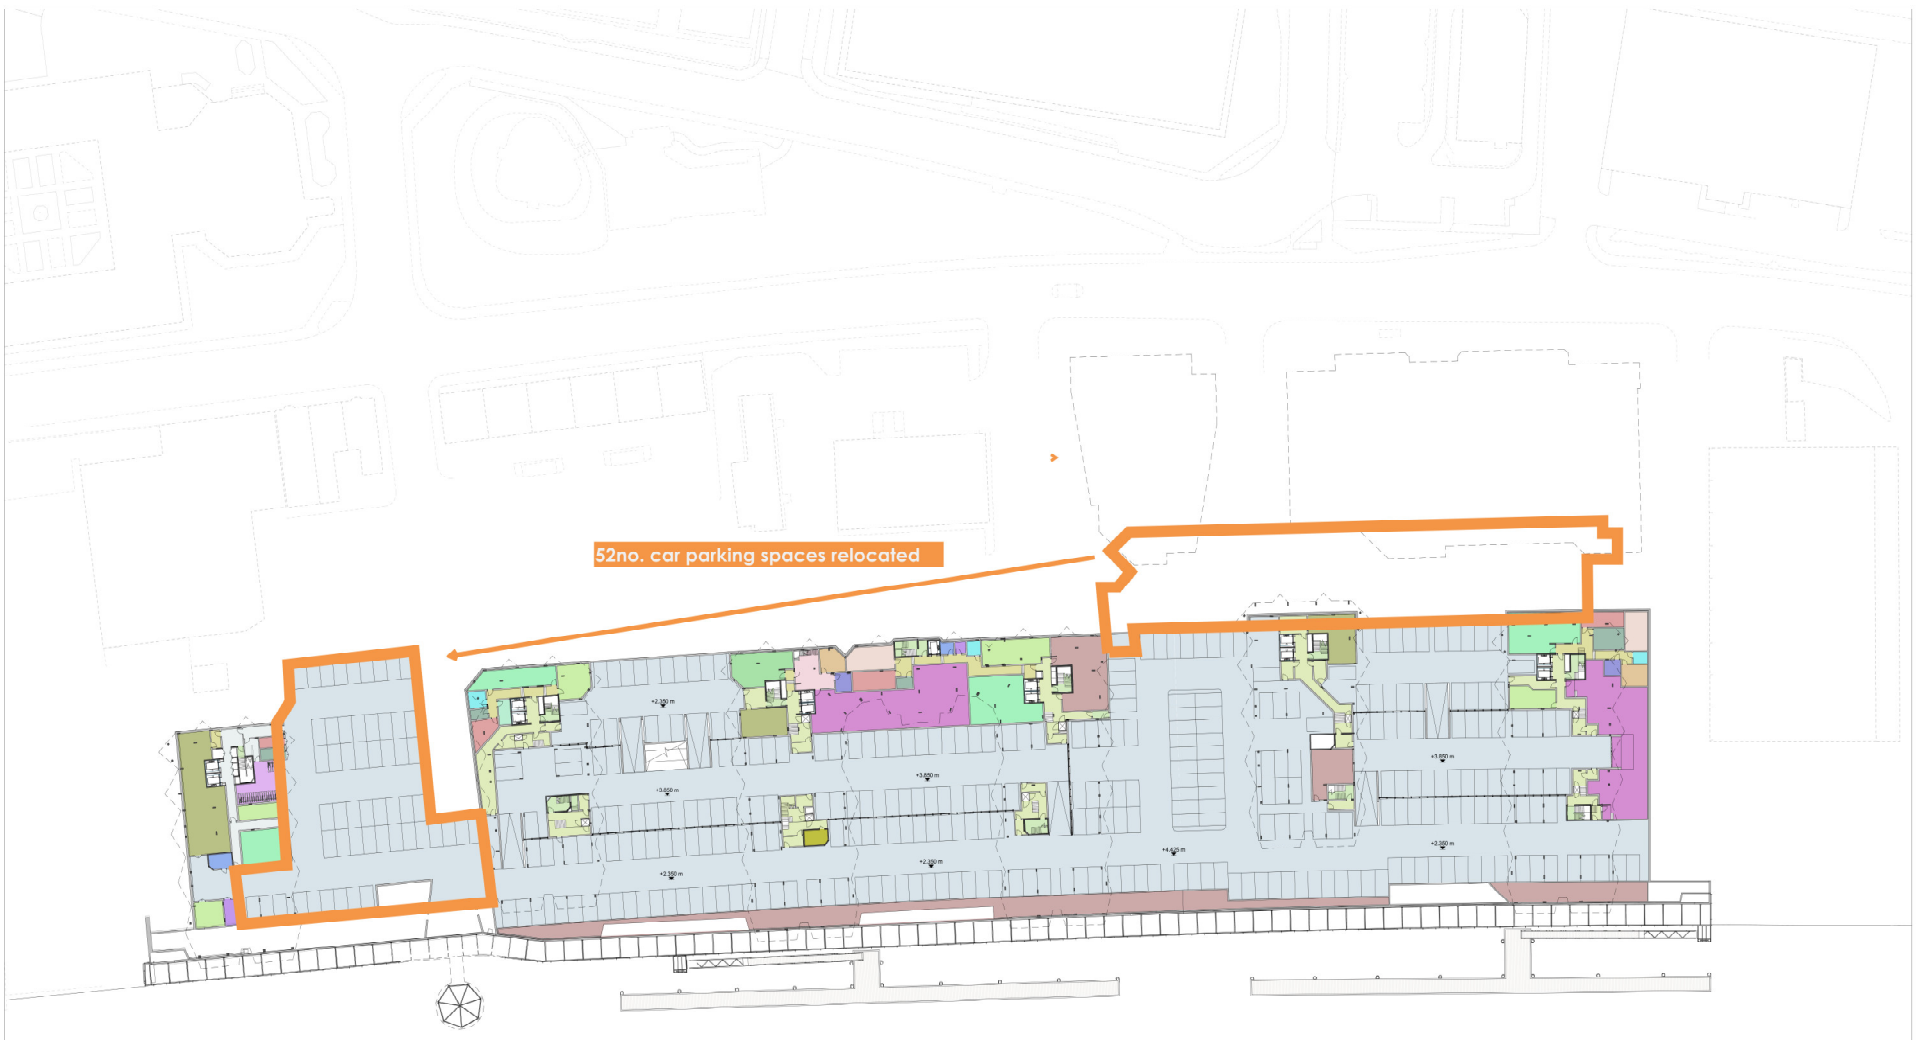

Key

- Common Parts
- Car Park
- Core Store
- Core-Lobby
- Core-Store
- Core-Stair
- Cycle Store
- Plant-Access
- Plant-Access Void
- Plant-Alt Comms
- Plant-BT Comms
- Plant-Cable Entry
- Plant-CWS Irrigation
- Plant-CWS Pumps
- Plant-District Htg
- Plant-Energy Ctr
- Plant-Gas Booster
- Plant-Gas Meters
- Plant-Mech Vent
- Plant-Generator
- Plant-LV (Life)
- Plant-LV (Resi)
- Resident's Storage

This drawing may be scaled, but only for planning application purposes

0 10m 20m 30m 40m 50m

CZWG Limited
436 Roman Road
London E3 5LU

Telephone: 020 7253 2523
mail@czwgarchitects.co.uk
www.czwg.com

Notes:
All elevation values are expressed in meters and relate to their height Above Ordanance Datum (Newlyn)

Rev: P04 **Date:** 19.03.21 **Drw:** EC **Chk:** SR
Revisions for Section 73 application: Basement under Bld G & H truncated. Basement under Bld A added. Associated plant rooms indicated. Note: Total number of car spaces to stay exactly the same as oringal AWDM/1497/17 consent.
Rev: P03 **Date:** 18.01.18 **Drw:** EC **Chk:** SR
East pontoon revised.
Rev: P02 **Date:** 05.01.18 **Drw:** EC **Chk:** SR
Revisions to scheme issued for Planning
Rev: P01 **Date:** 29.09.2017 **Drw:** RA **Chk:** EC
Issued for Planning Submission.

Do not scale off this drawing
Report all errors and omissions to the Architect
Dimensions to be checked on site
Plot date: 19/03/2021 12:49:11

Client:
Southern Housing Group

Project:
Free Wharf, Shoreham-By-Sea

Title:
Site Wide Lower Ground Floor GA Plan

Drawing status:
For Planning

Scale @ A1
1 : 500
Drawing No: 2052-00-DR- 0109
Rev: P04

Plot File Name:
2052_00_XV_PM_0002 Site Wide Model_Central_S73 Revisions_Mar21.rvt