


Existing Ground Floor Plan 1:50

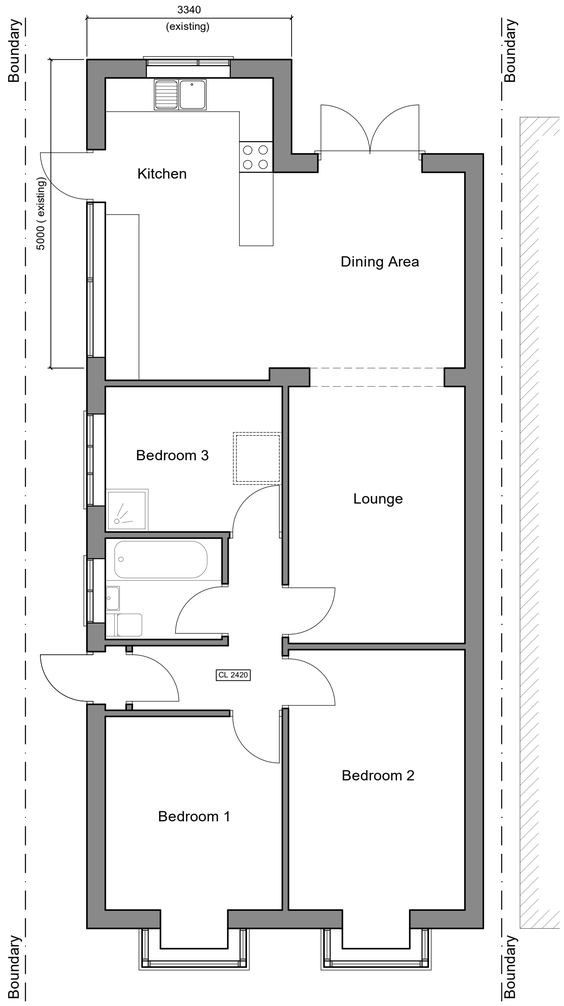


Proposed Ground Floor Plan 1:50




Location Plan 1:1250

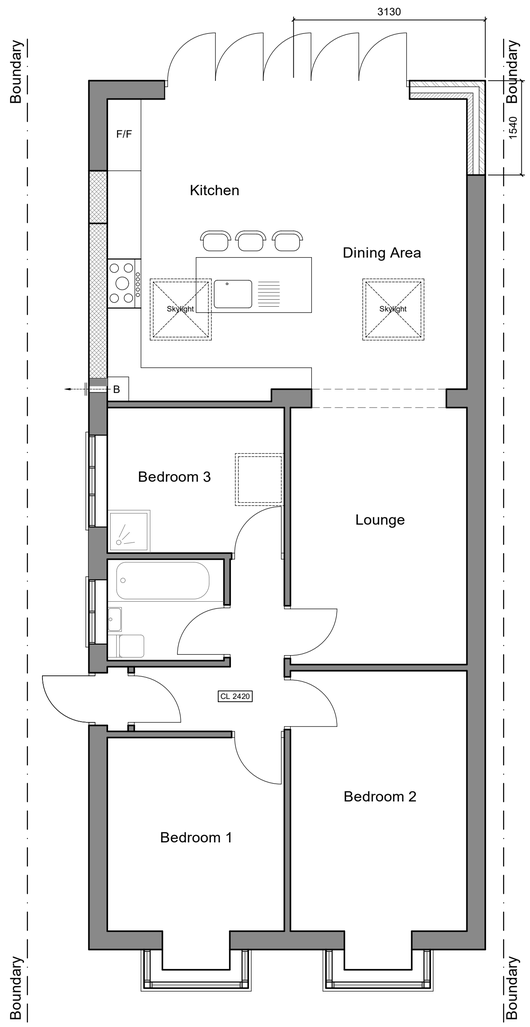


Block Plan 1:500

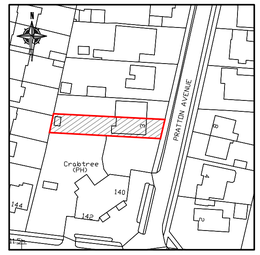

Existing West Elevation 1:100

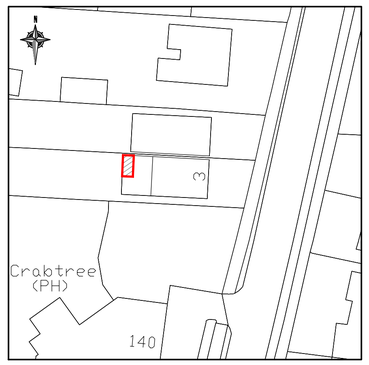

Existing South Elevation 1:100



Existing North Elevation 1:100




Proposed West Elevation 1:100




Proposed South Elevation 1:100

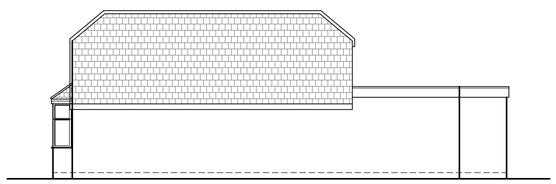

Proposed North Elevation 1:100

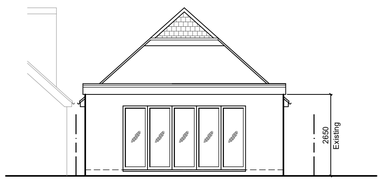


Scale 1:100




Scale 1:50
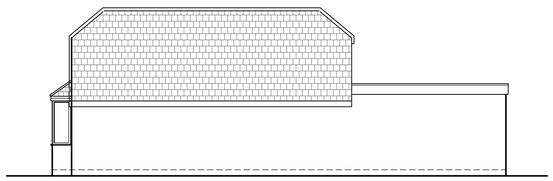
## NOTES

1. Do not scale of this drawing and all dimensions must be checked on site.
2. All dimensions are in millimetres unless stated otherwise.

| Rev. | Date | Description |
|---|---|---|
| | | |

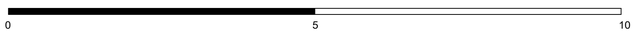AMENDMENTS

H A Plans & Design
email:harold.parr@hapservices.co.uk
Website:www.haplansanddesign.co.uk
Tel:07944 642856 / 020 8432 2099
New Builds
Extensions
Loft Conversions
Civil Engineering Consultant
Planning / Building Regulations

Client

Mr. M.Mikhail

Project

Proposed Rear Extension @
3 Pratton Avenue
Lancing BN15 9NU

Title

Existing and Proposed Elevations and Plans

| | | | |
|---|---|---|---|
| Scale | As shown | Drawn | HAP |
| Size | A1 | Date | January 2021 |

Drg. No. RE/3PA/01