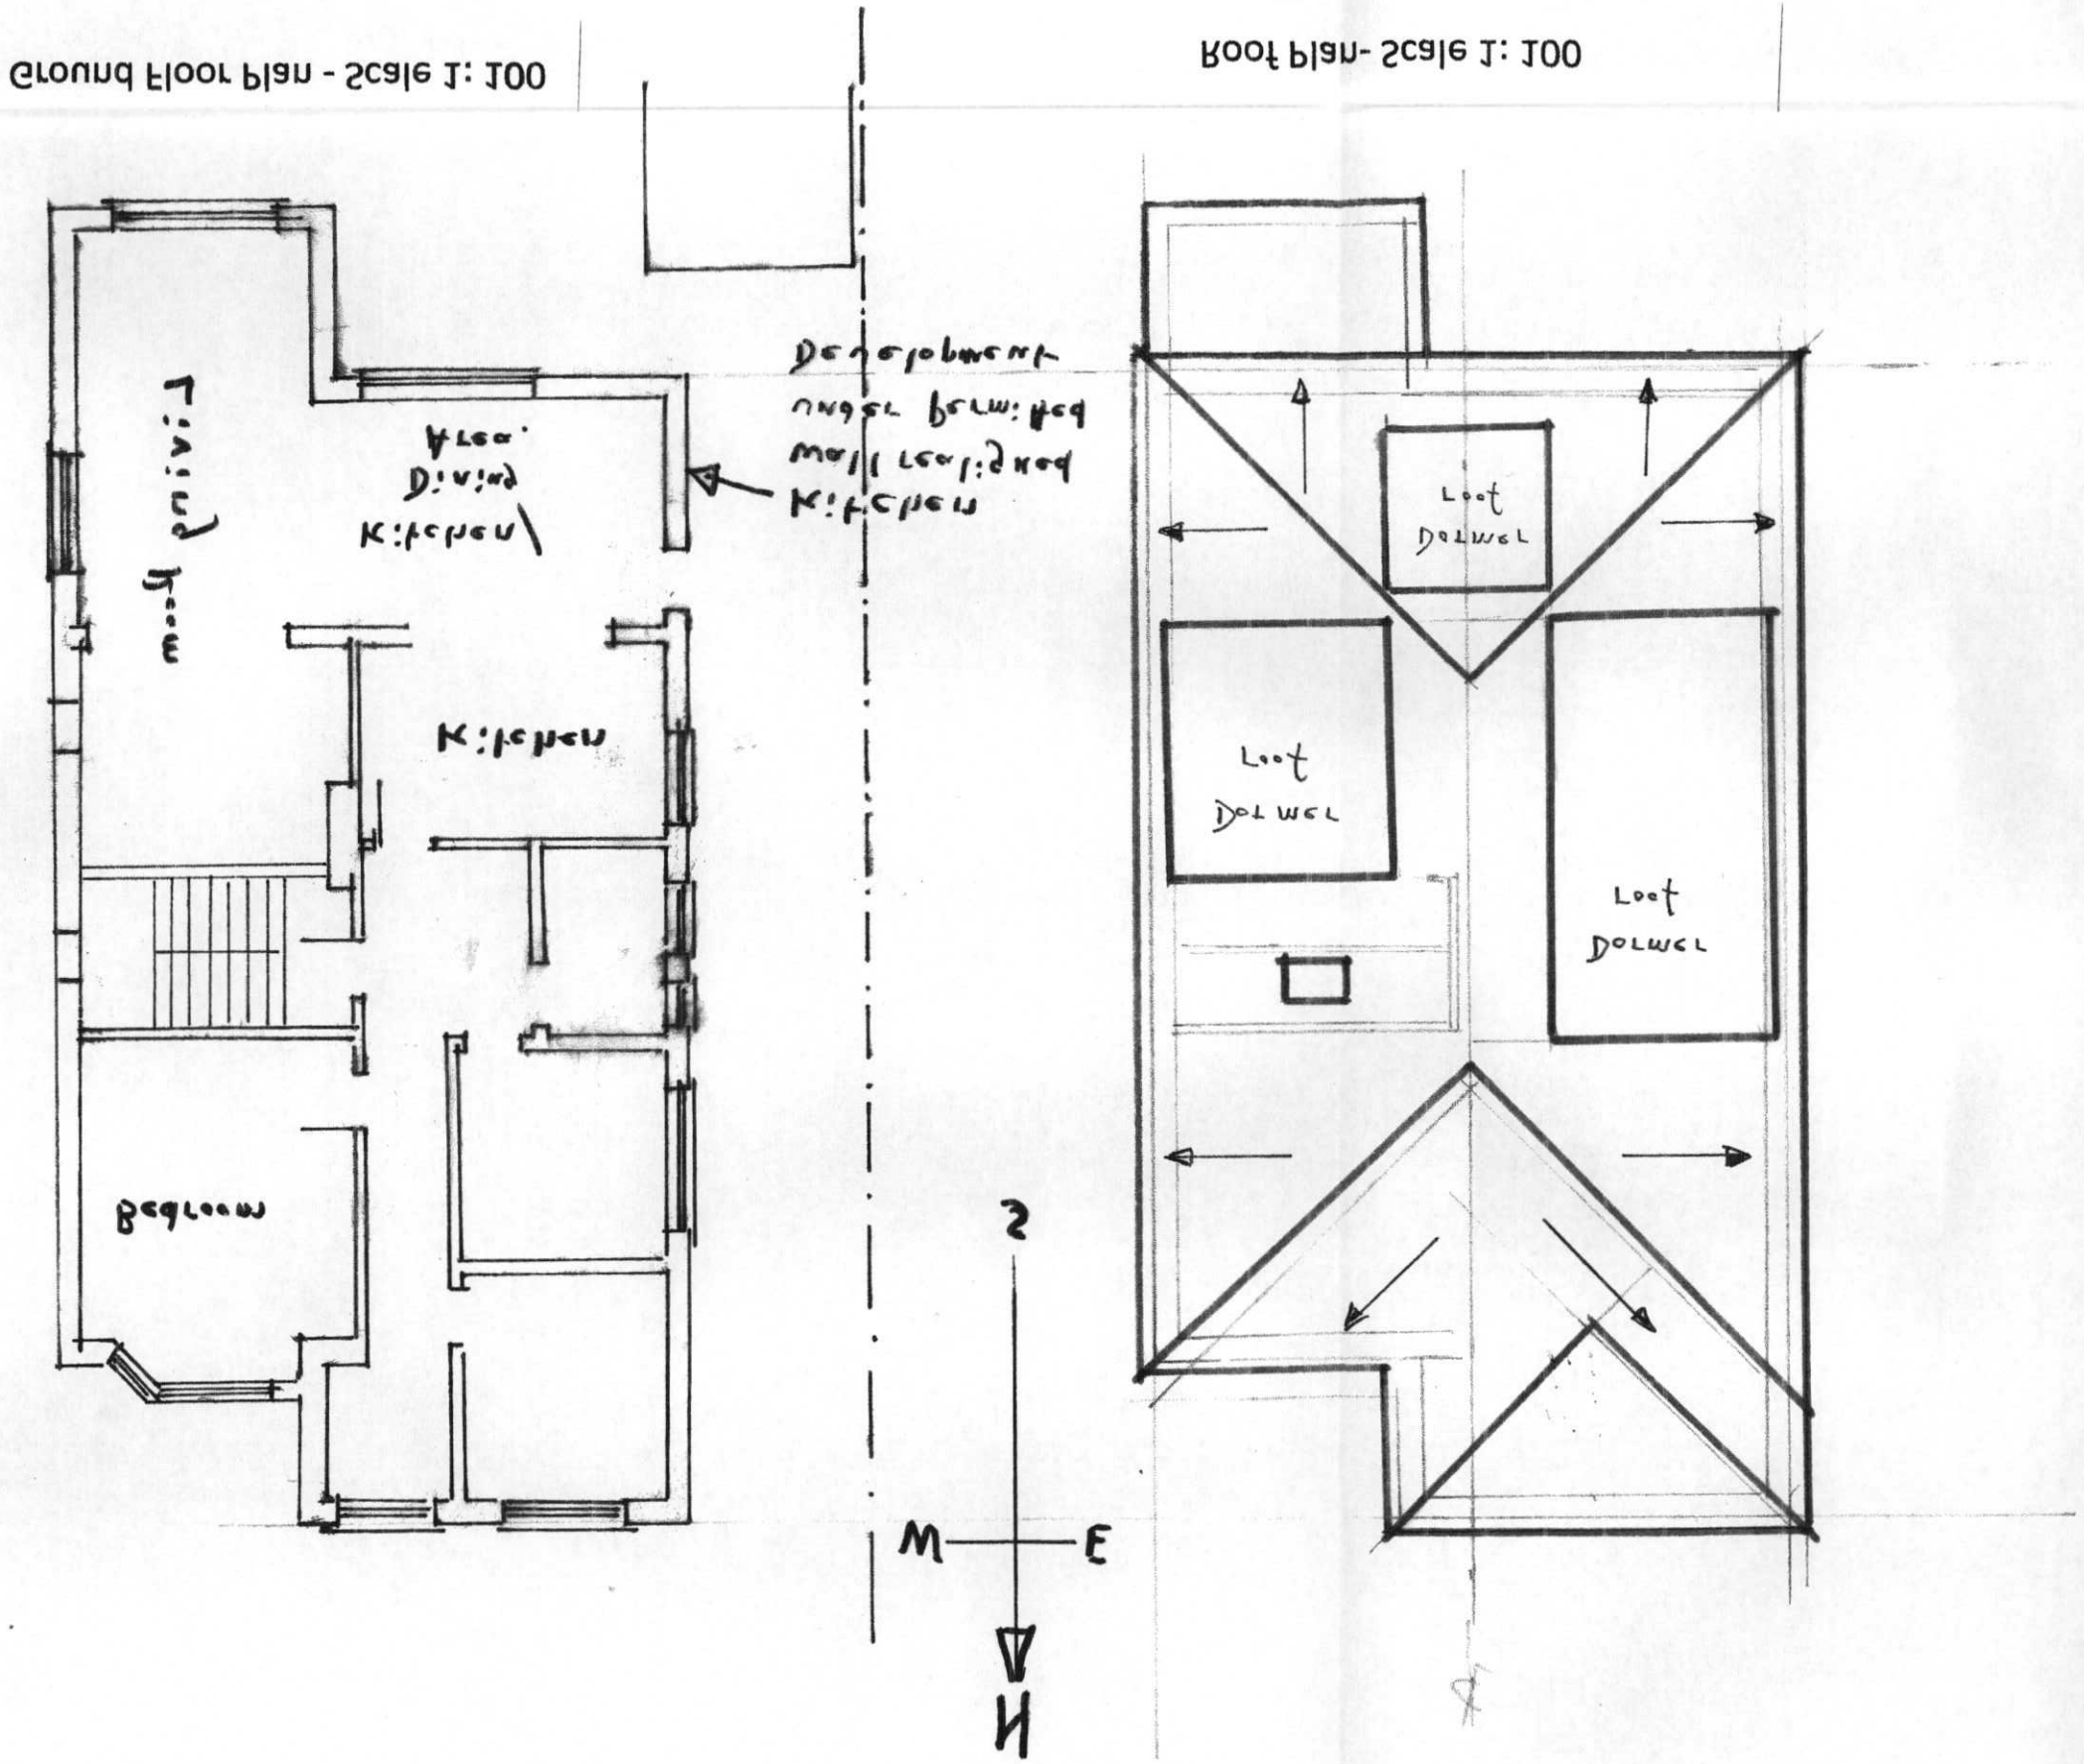

Application for a Lawful Development Certificate for a Proposed Use or development – Proposed Loft Conversion incorporating new dormer construction

PLANNING SERVICES	ADUR & WORTHING
PLAN	AWDM/ 0140/14
DATE	28 APR 2014
VALID	

A & T Consultants Limited
6A Station Parade
South Street
Lancing
West Sussex
BN15 8AA
Telephone: 01903 757 430

Client:
Mrs. B Lander
15 Bowness Avenue
Sompting
West Sussex
BN15 9TT

Drawing Title:
Ground Floor Plan
& Roof Plan

Scale – As shown on drawing

Date: March 2014

Drawing No. 15-BA- 003-14 - LDC