ADUR & WORTHING
PLANNING SERVICES

PLAN	AWDM/ 0404/14
DATE VALID	28 APR 2014

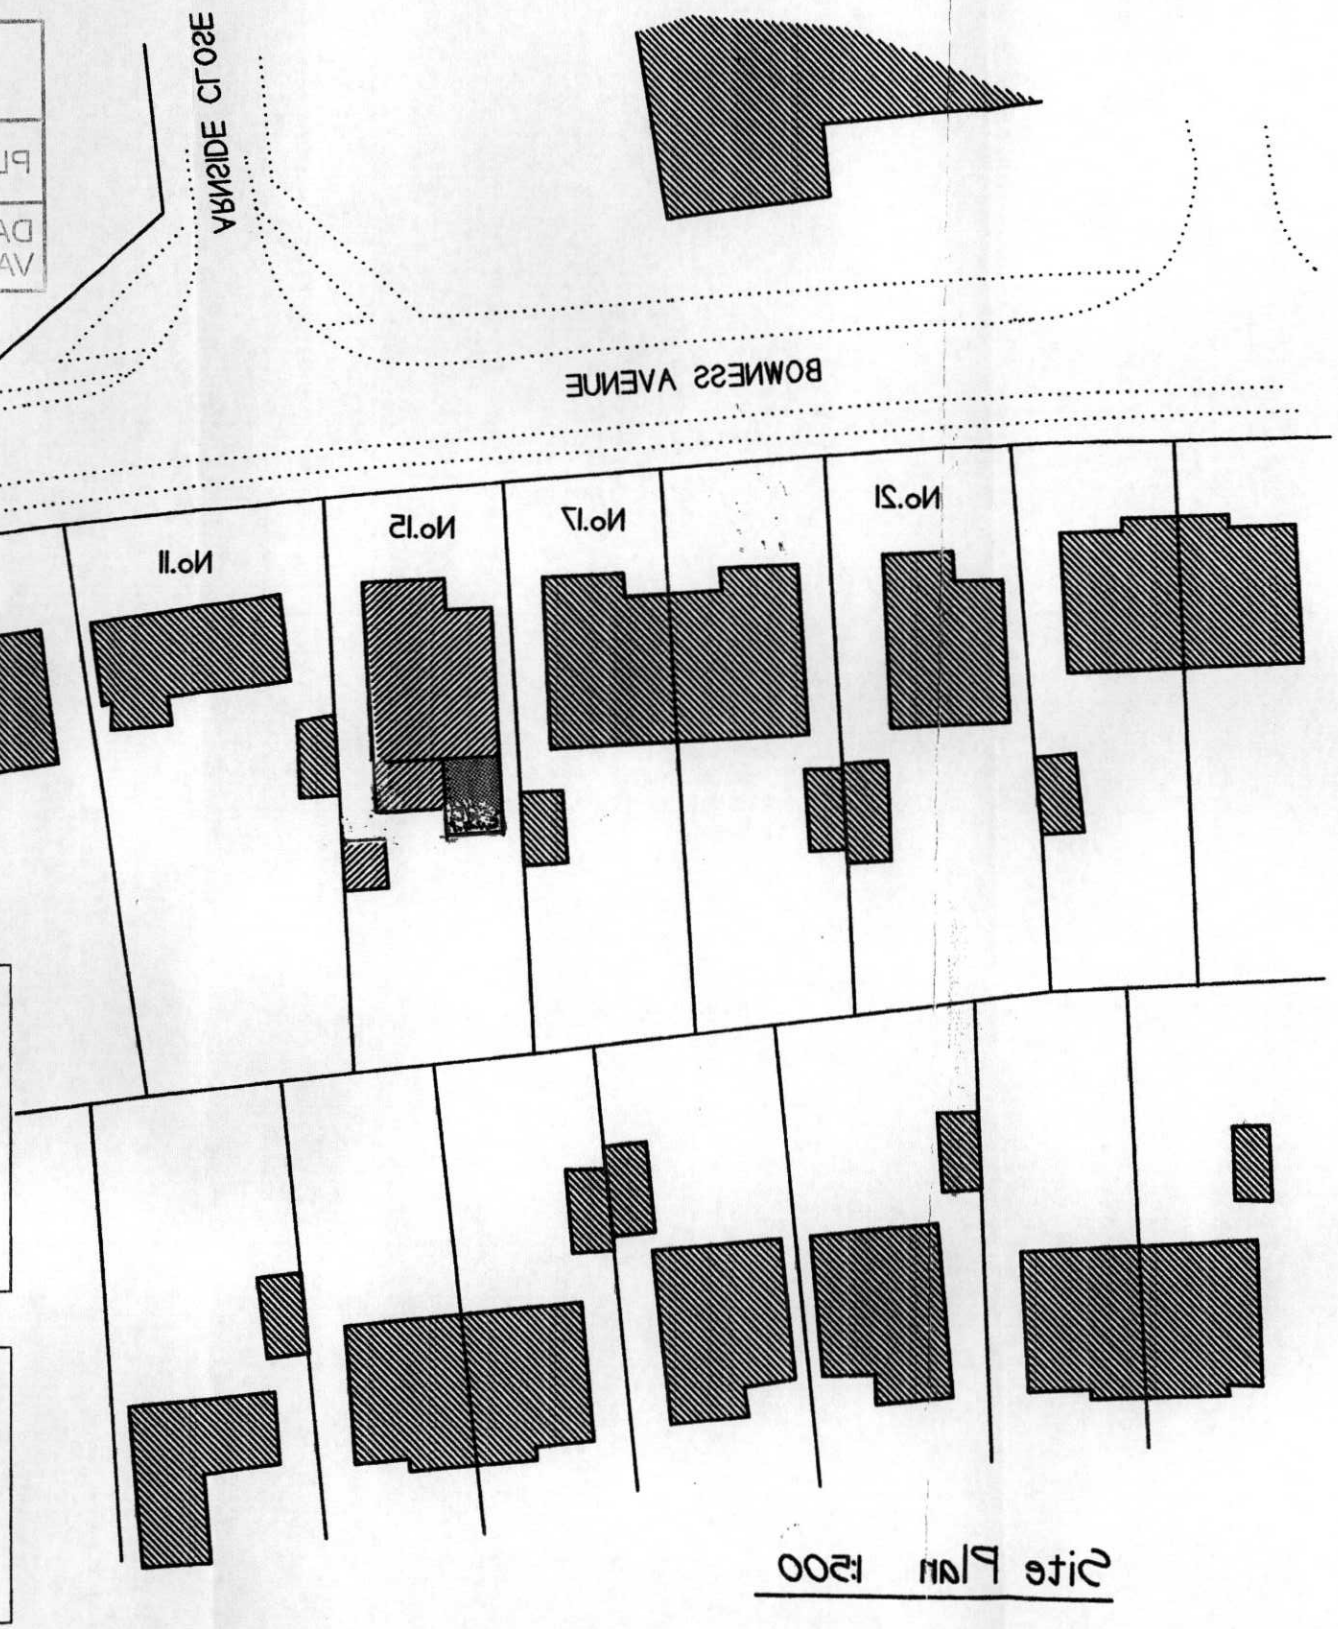

Site Plan 1:500

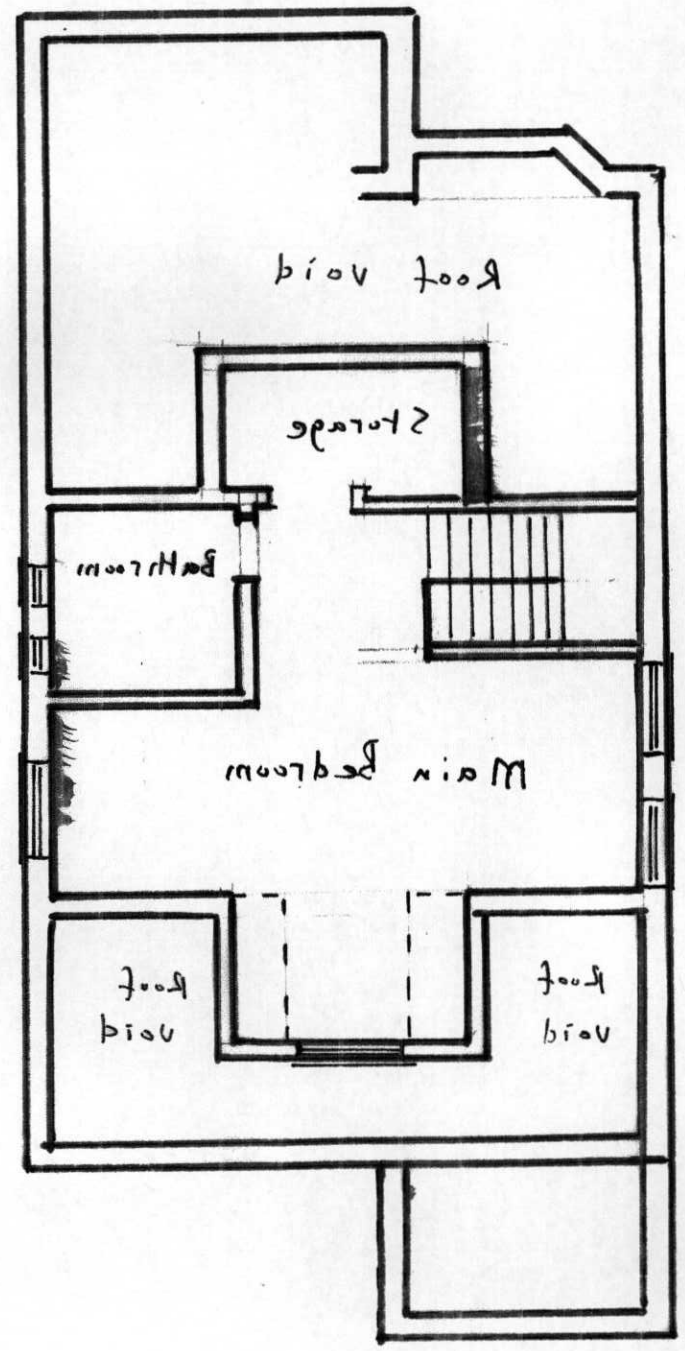

First Floor Plan- Scale 1: 100

Application for a Lawful Development Certificate for a Proposed Use or development – Proposed Loft Conversion incorporating new dormer construction

A & T Consultants Limited
6A Station Parade
South Street
Lancing
West Sussex
BN15 8AA
Telephone: 01903 767 430

Client:
Mrs. B Lander
15 Bowness Avenue
Sompting
West Sussex
BN15 9TT

Drawing Title:
First Floor Plan
& Site Location Plan

Scale – As shown on drawing

Date: March 2014

Drawing No. 15-BA- 004-14 -LOC