Application for a Lawful Development Certificate for a Proposed Use or development – Proposed Loft Conversion incorporating new dormer construction

A & T Consultants Limited
6A Station Parade
South Street
Lancing
West Sussex
BN15 8AA
Telephone: 01903 767 430

PLANNING SERVICES	
PLAN	AWDM/ [illegible]
DATE	28 APR 2014
VALID	

Client:
Mrs. B Lander
15 Bowness Avenue
Sompting
West Sussex
BN15 9TT

Drawing Title:
Elevations

Scale – As shown on drawing

Date: March 2014

Drawing No. 15-BA-002-14-JDC



West Elevation 1:100

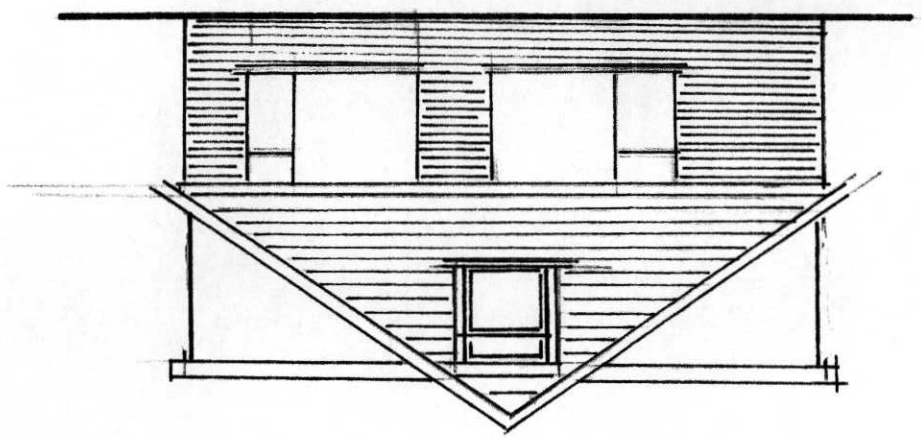

South Elevation 1:100

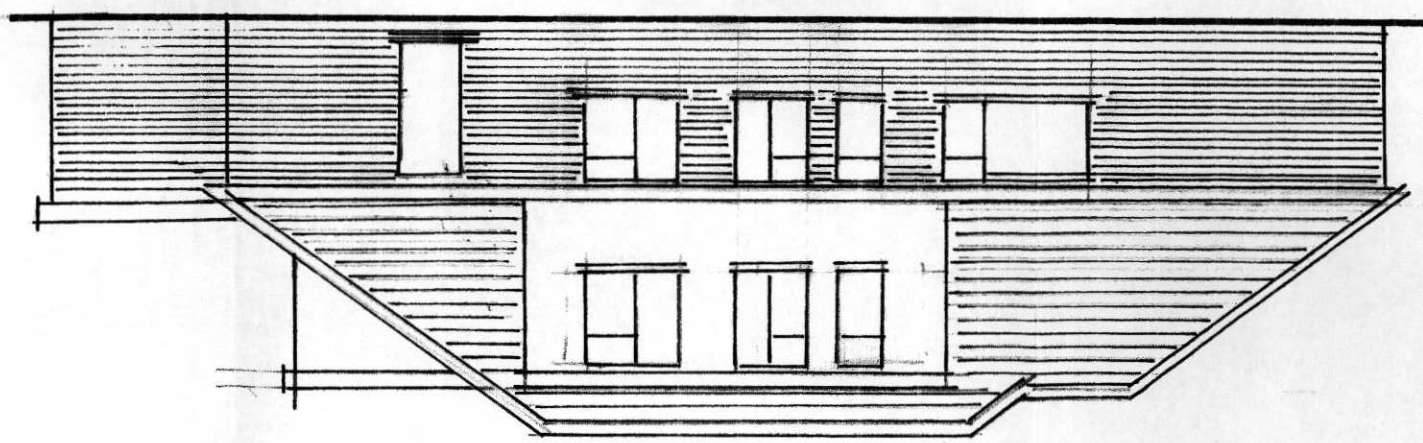

East Elevation 1:100

Note: Dormer cheeks to be tile hug to match existing

Windows to match existing – glazing to be obscured glass

Opening lights to be 1.75 metres above floor level