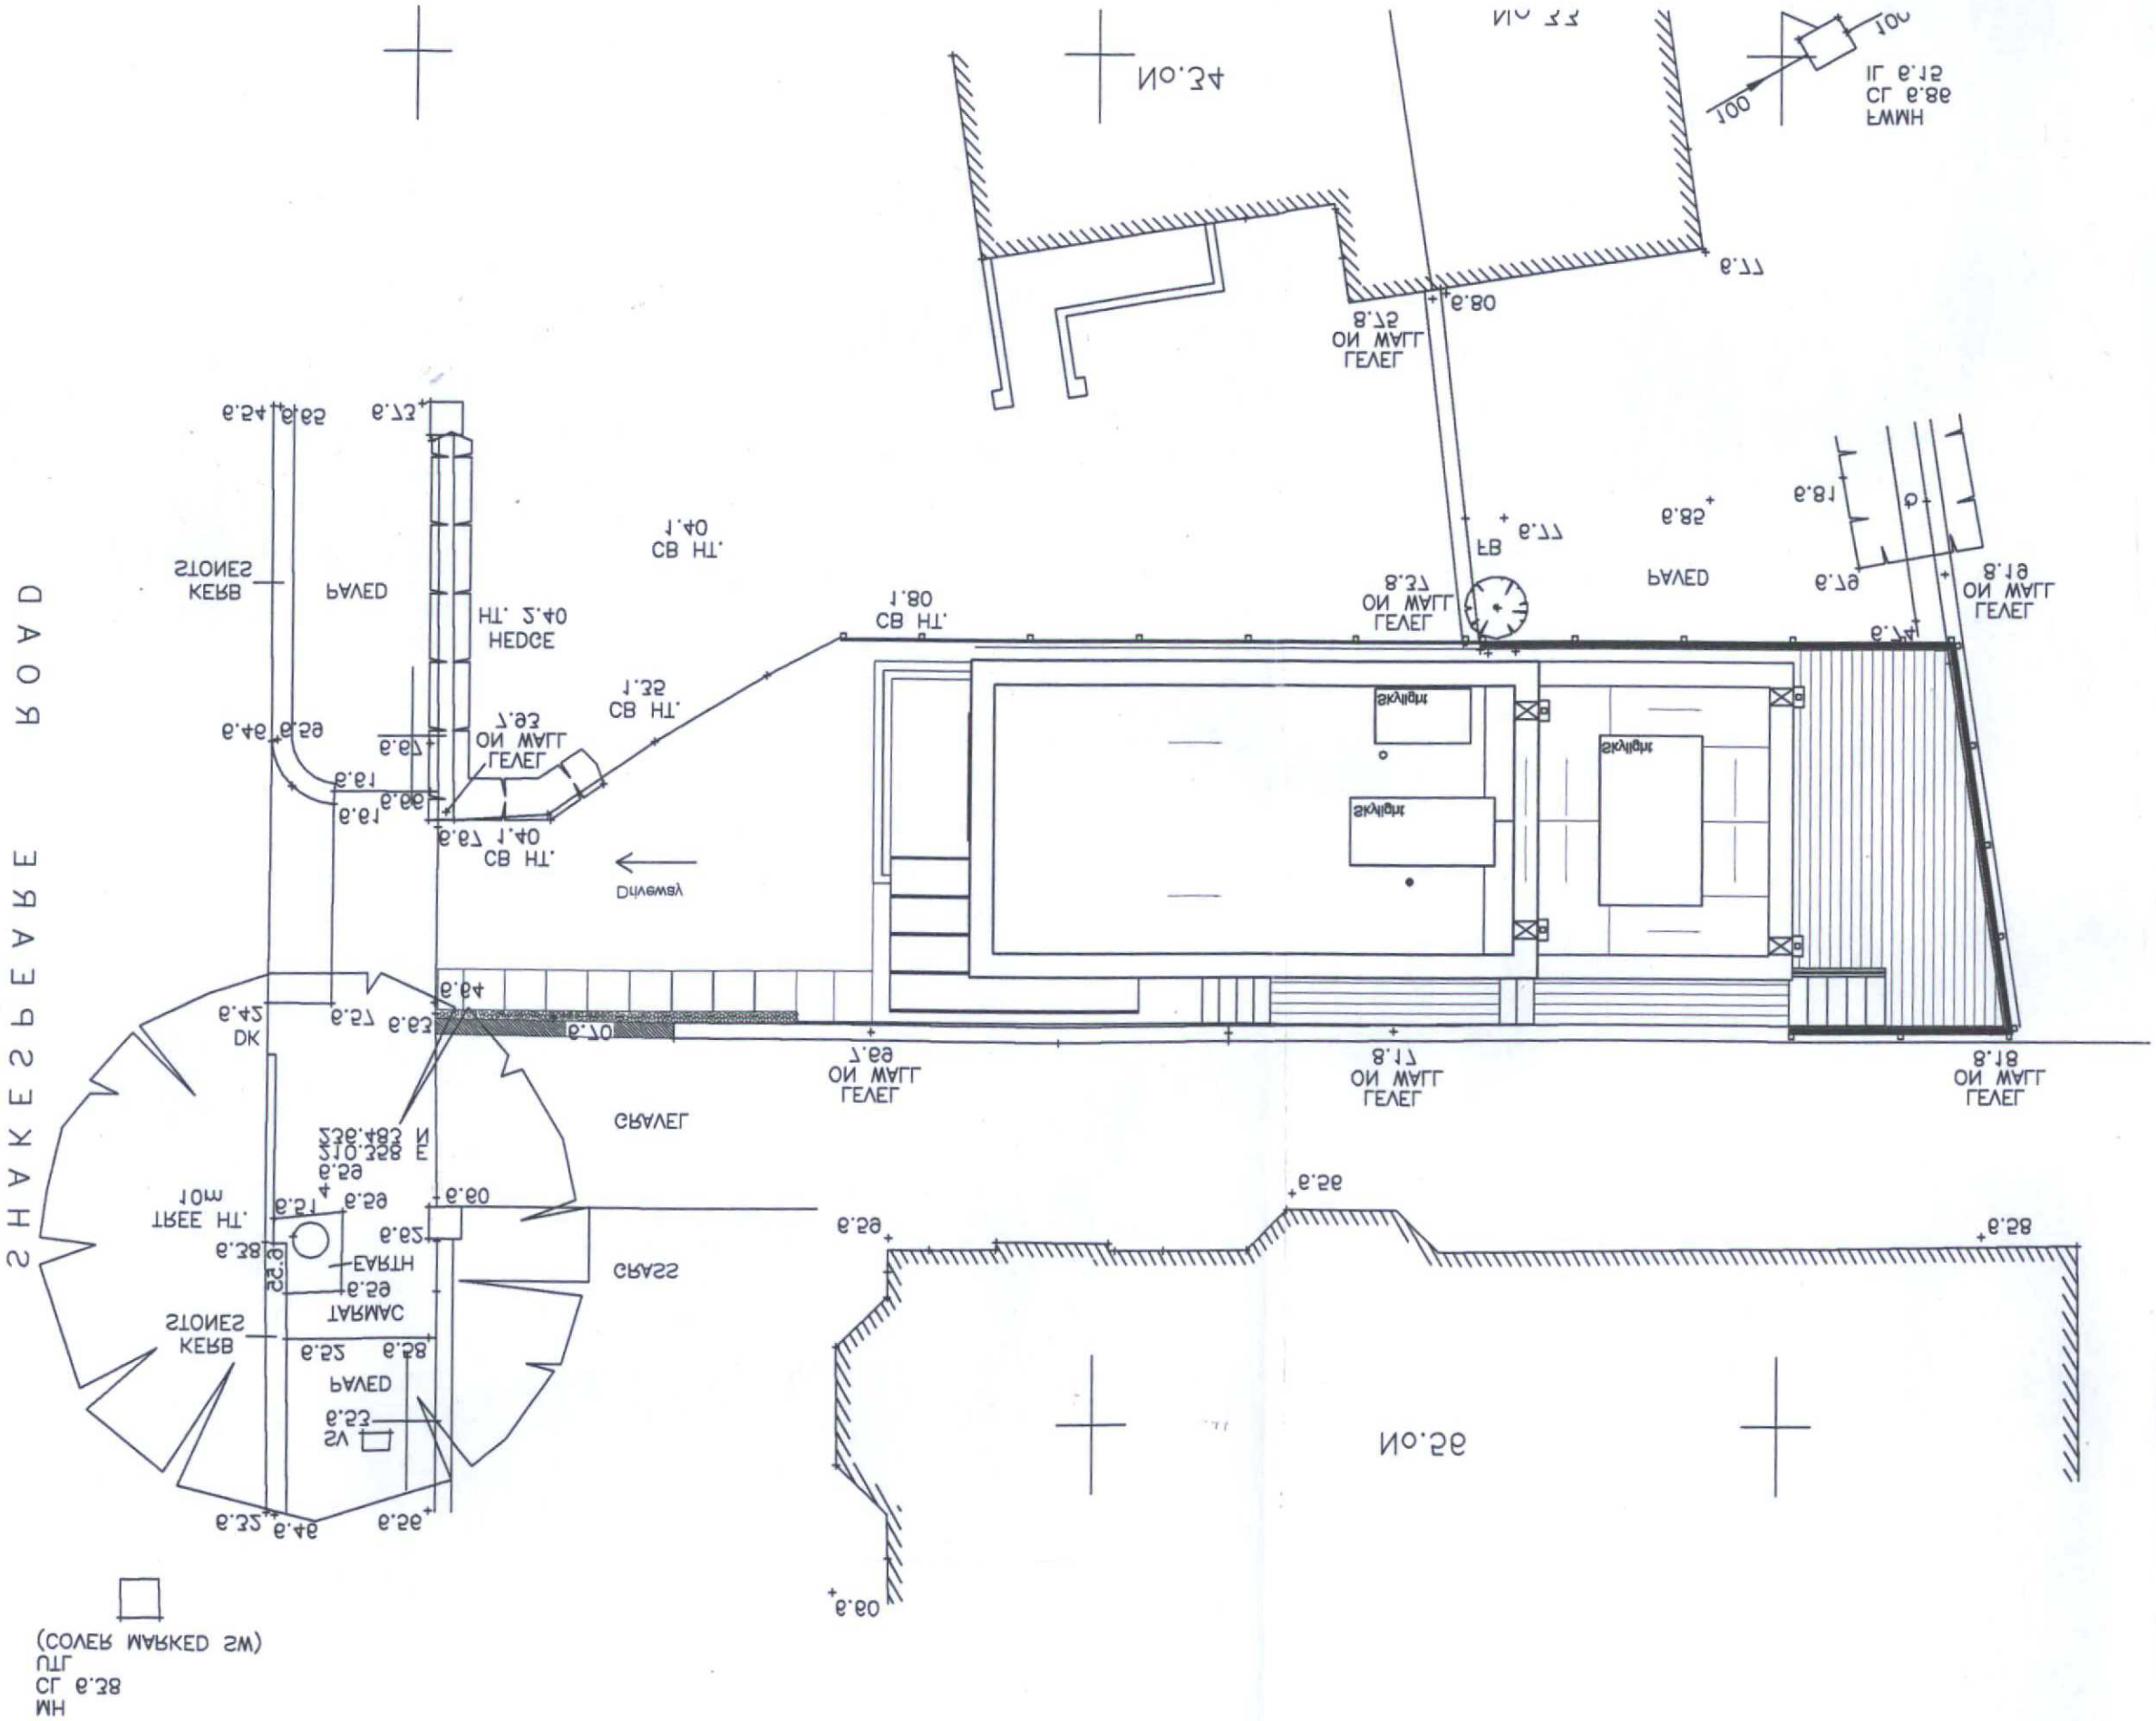

Blue Cube Construction Ltd

Copyright Blue Cube Construction Ltd

Scale	1:100
DWG No.	07/2338/P0001/2000 Rev No.
Date	4th August 2008
Drawn By	CLM

Revision	Date

Project

Proposed Eco House
Basement and roof plan

Shakespeare Road
Worthing
West Sussex

Client

Blue Cube Construction Ltd
15 Palmeira Square, Hove,
East Sussex, BN3 2JB
t: 01273 723434 f: 01273 723435
e: contact@bluecube-construction.com
w: www.bluecube-construction.com

WORTHING BOROUGH COUNCIL
30 MAR 2010
CONSENT GRANTED
SUBJECT TO CONDITIONS

This drawing is copyright and may not be copied or reproduced without the written consent of this practice.

The contractor is responsible for setting out and must check all levels and dimensions prior to work being put in hand.

This drawing should not be scaled. Only written dimensions are to be taken in respect of this project.

The designer is to be immediately notified of any suspect omissions or discrepancies.