BOROUGH OF WORTHING
DEPOS 22.02.10
No
WB/ 10/0038/FULL

WORTHING BOROUGH COUNCIL
30 MAR 2010
CONSENT GRANTED
SUBJECT TO CONDITIONS

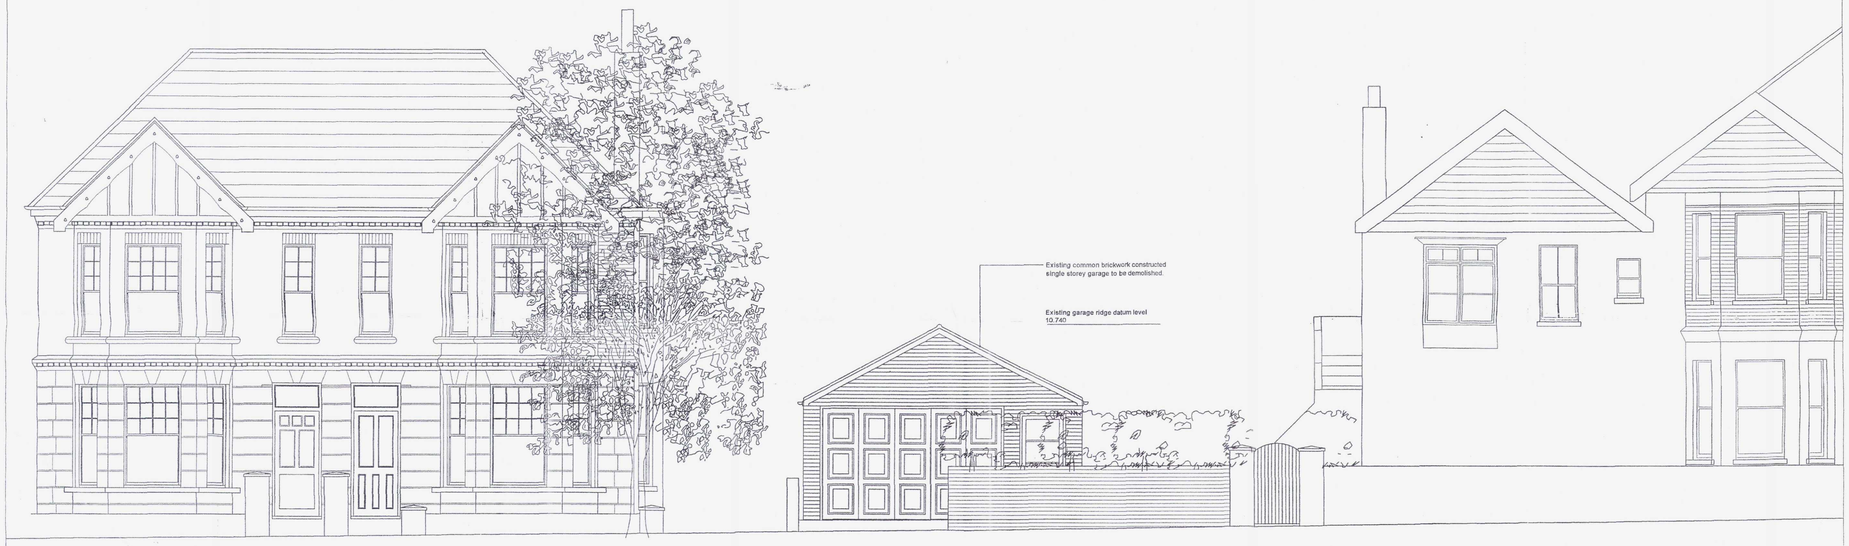

1 Western Elevation of No.56 Shakespeare Road & No.34 St. Matthews Road
Scale: 1:50

1. Dimensions and Levels
Figured dimensions and levels should be verified by the Contractor on site before construction or manufacture and any discrepancies bought to the attention of the Architect. Dimensions should not be scaled. Plan enlargements or copies of O.S maps dyelines prints e may contain inaccuracies in levels.

2. Existing Building & Services
Where shown, existing buildings and services will not indicate condition. The Contractor shall therefore investigate and report to t Architect at the commencement of the works.

3. Copyright
Copyright for all designs and drawings in or part shall remain with th Architect in accordance with the Copyright Act.

4. Scope of Work
Drawings are issued in accordance with and on the basis of the R.I.B.A. Conditions of Engagement and the J.C.T. form of Contract, unless otherwise agreed in writing.

5. Statutory Requirements and Standards
All work is to comply with the Building Regulations and the requirements of the respective local authority and it's officials. Workmanship and standards shall also comply with the Current Codes of Practice and relevent British Standards.

6. Revisions

Revision	Date	Comment

Status
Planning

Client
Mr. Ben Harrison

Project Title
33 St. Matthews Road
New Build Detached Dwelling

Drawing Title
Existing Western Elevation

Date	Scale	Drawn
December 2006	1:50	SMS

Drawing No.	Revision
051202_P_002	