
Unit 2, 10 Peter Road,
Lancing
West Sussex
BN15 8TH

ADUR & WORTHING
COUNCILS

14 May 2024

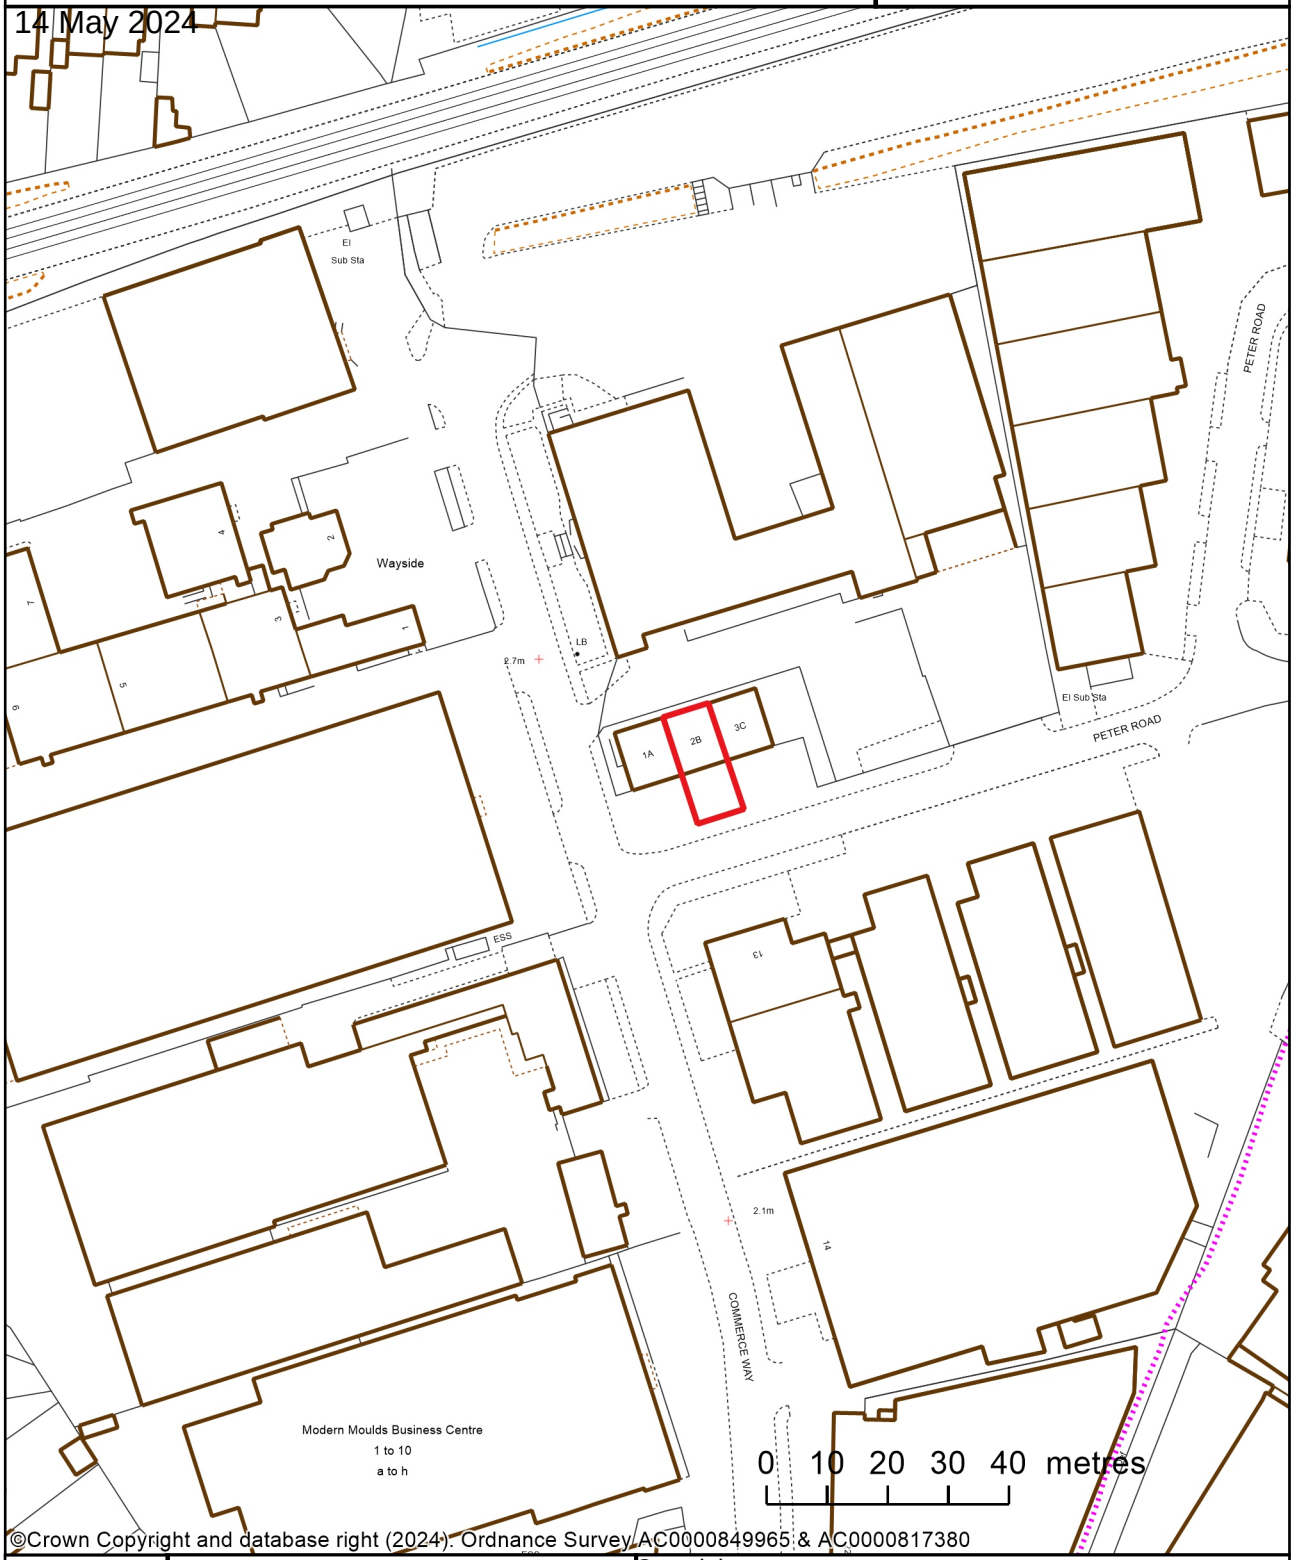


©Crown Copyright and database right (2024). Ordnance Survey AC0000849965 & AC0000817380

Scale 1:1250

A Rice

Copyright:

This map is reproduced from Ordnance Survey material with the permission of Ordnanace Survey on behalf of the Controller of Her Majesty's Stationery Office Crown Copyright. Unauthorised reproduction infringes Crown copyright and may lead to prosecution or civil proceedings. Licence Number 100024321 & 100018824, 2018