


DO NOT SCALE FROM THIS DRAWING

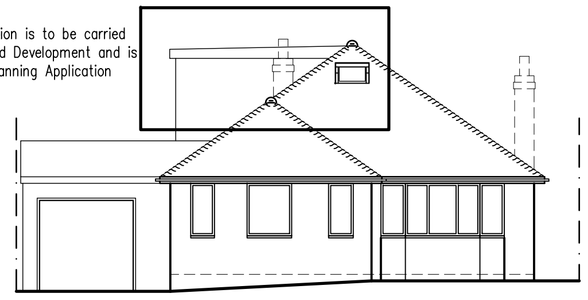


East Elevation

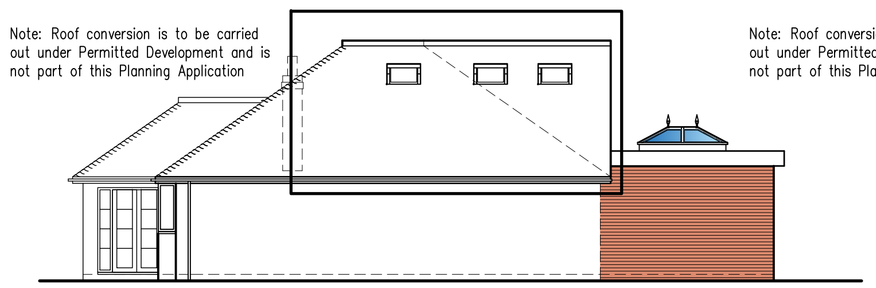


North Elevation

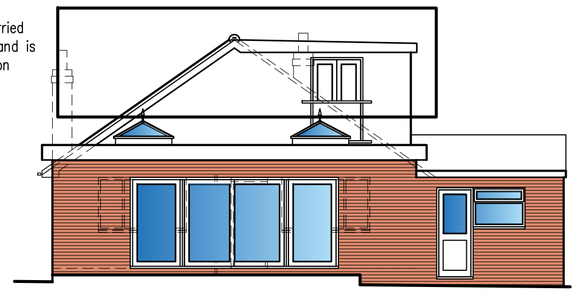


West Elevation

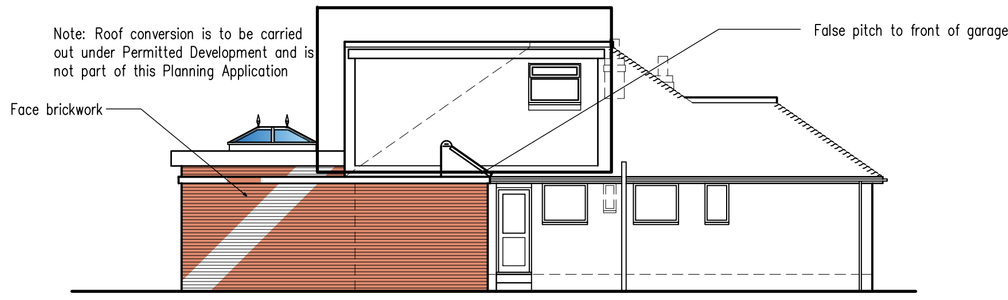

South Elevation

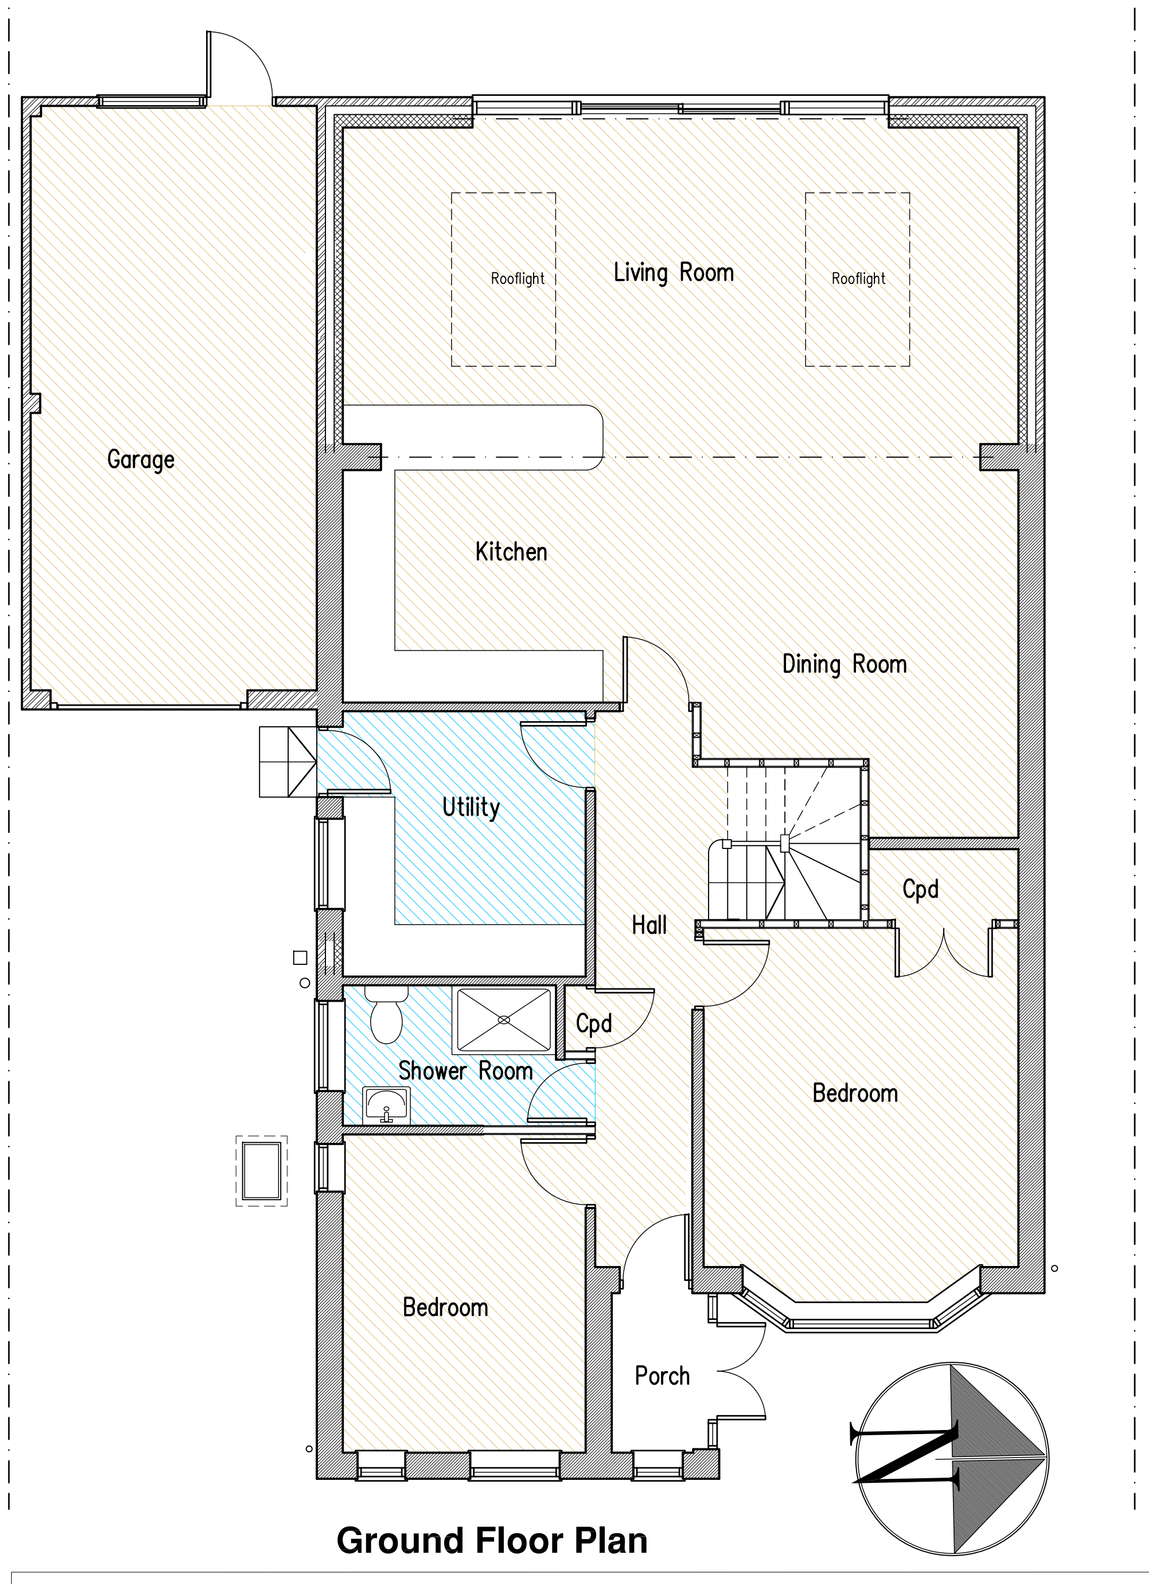


Ground Floor Plan

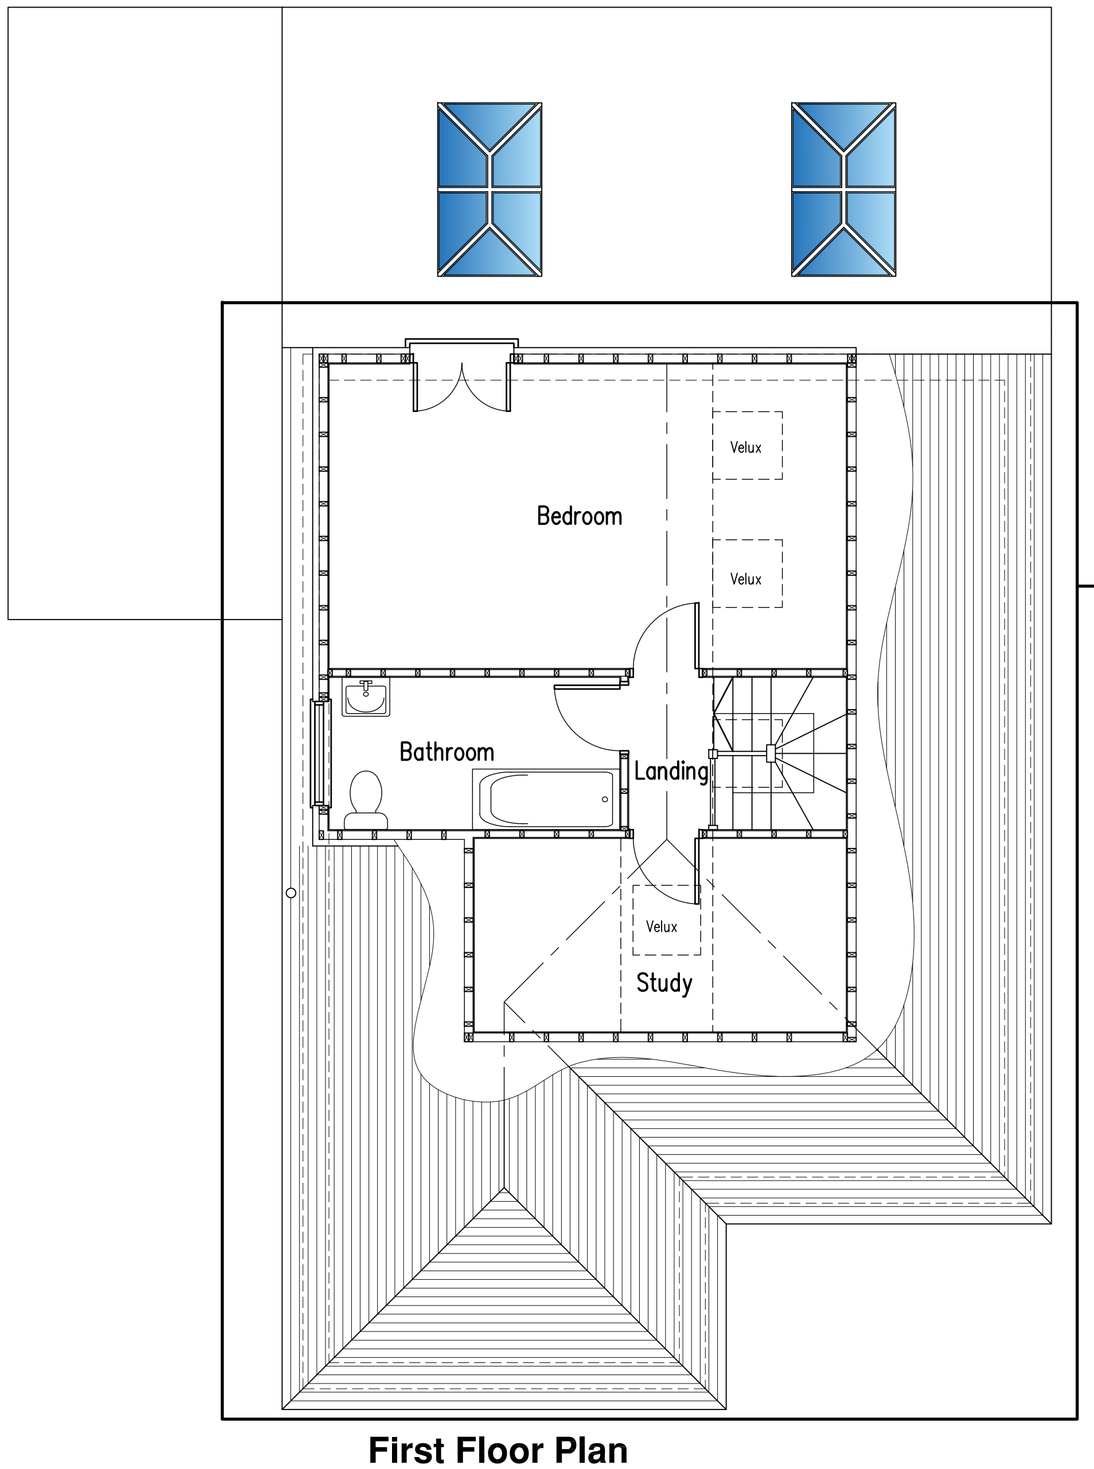

First Floor Plan

Note: Roof conversion is to be carried out under Permitted Development and is not part of this Planning Application



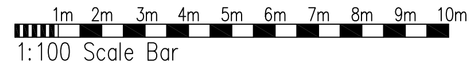

A	19.03.21	Roof conversion removed from planning application

Proposed Conversion Of Roof Space & Single Storey Rear Extension at: 61 Upper Kingston Lane, Shoreham-By-Sea

rja Planning & Building Consultants Ltd.
1st Floor
10 High Street
Shoreham-By-Sea
West Sussex BN43 5DA
t: 01273 467297 mob: 07971 375739
e: rex@rjapbc.co.uk web: www.rjapbc.co.uk

Chartered Institute of Architectural Technologists

PROJECT: 61 Upper Kingston Lane, Shoreham-By-Sea			
DRAWING TITLE: Proposed Floor Plans & Elevations			
CLIENT: Mr & Mrs P. Salkeld	DWG NO: DWG-01	REVISION: A	
SCALE: 1:50, 1:100 @ A1	DATE: 27.01.21	DRAWN: rex	