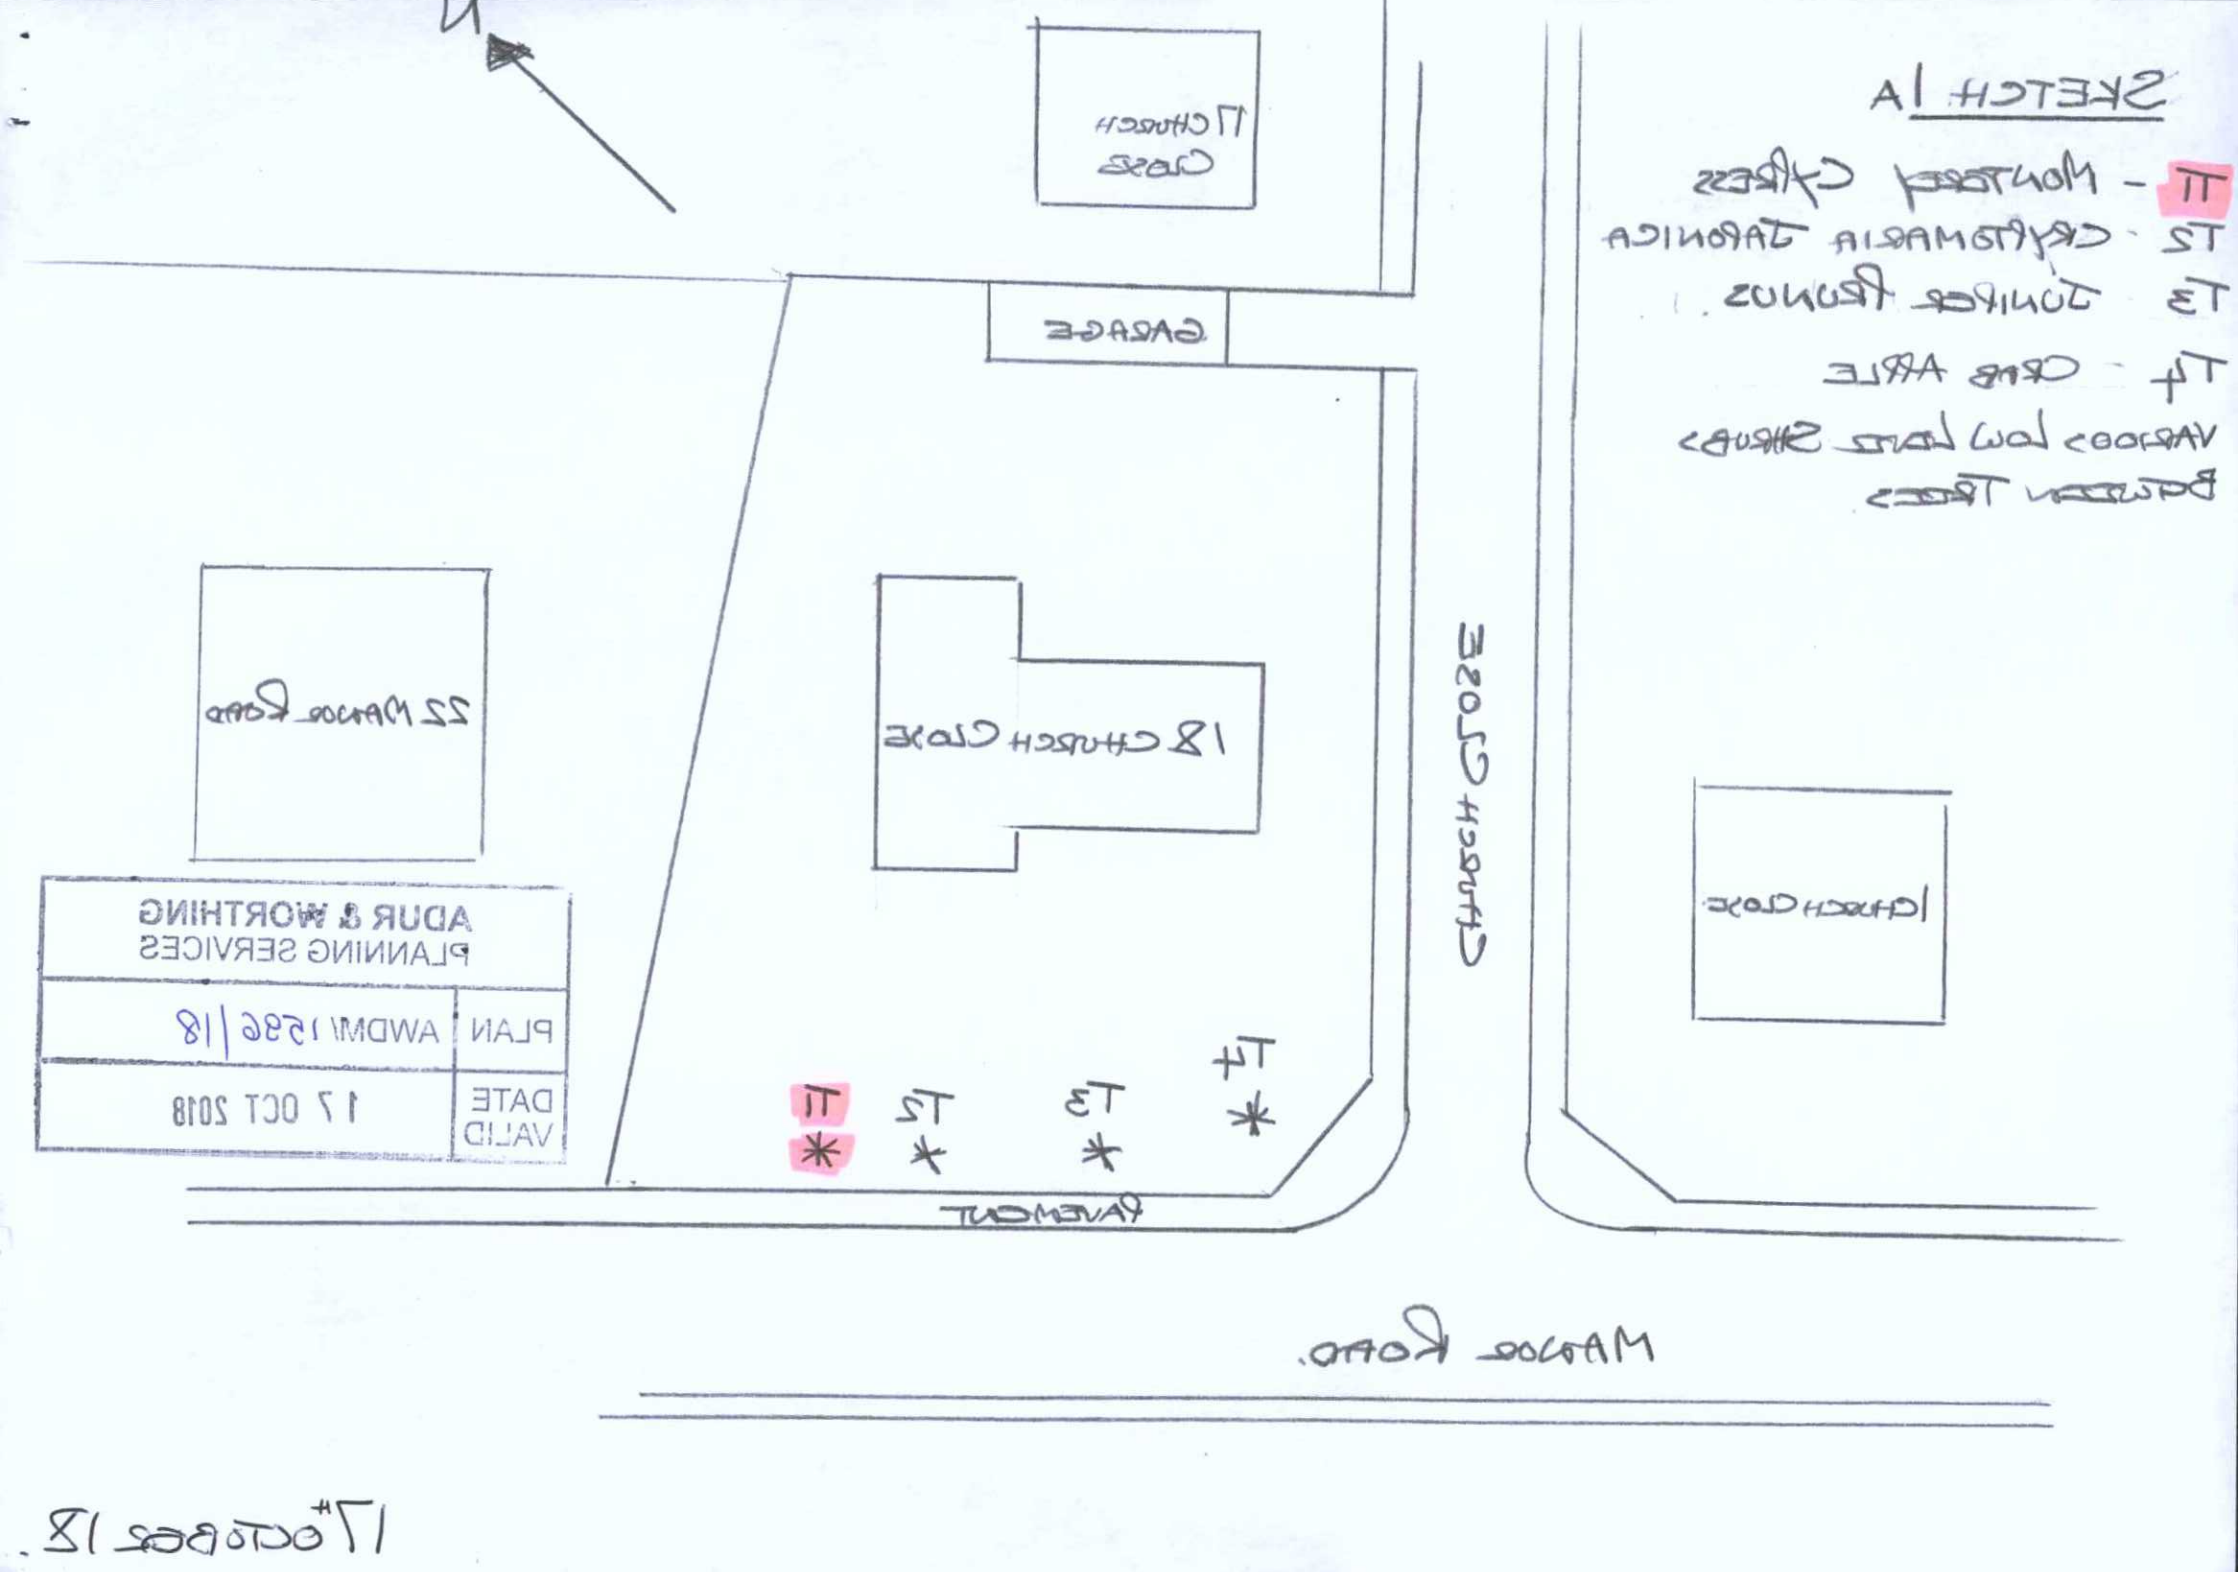
SKETCH 1A
T1 - MONTEREY CYPRESS
T2 - CRYPTOMARIA JAPONICA
T3 - JUNIPER PRUNUS
T4 - CRAB APPLE
VARIOUS LOW LEVEL SHRUBS
BETWEEN TREES
N
17 CHURCH CLOSE
GARAGE
22 MANOR ROAD
18 CHURCH CLOSE
1 CHURCH CLOSE
ESOLO HOUSE
PAVEMENT
MANOR ROAD
T1
T2
T3
T4
ADUR & WORTHING
PLANNING SERVICES
PLAN
AWDM/1596/18
DATE
VALID
17 OCT 2018
17th OCTOBER 18.