DO NOT SCALE FROM THIS DRAWING



East Elevation



South Elevation



West Elevation

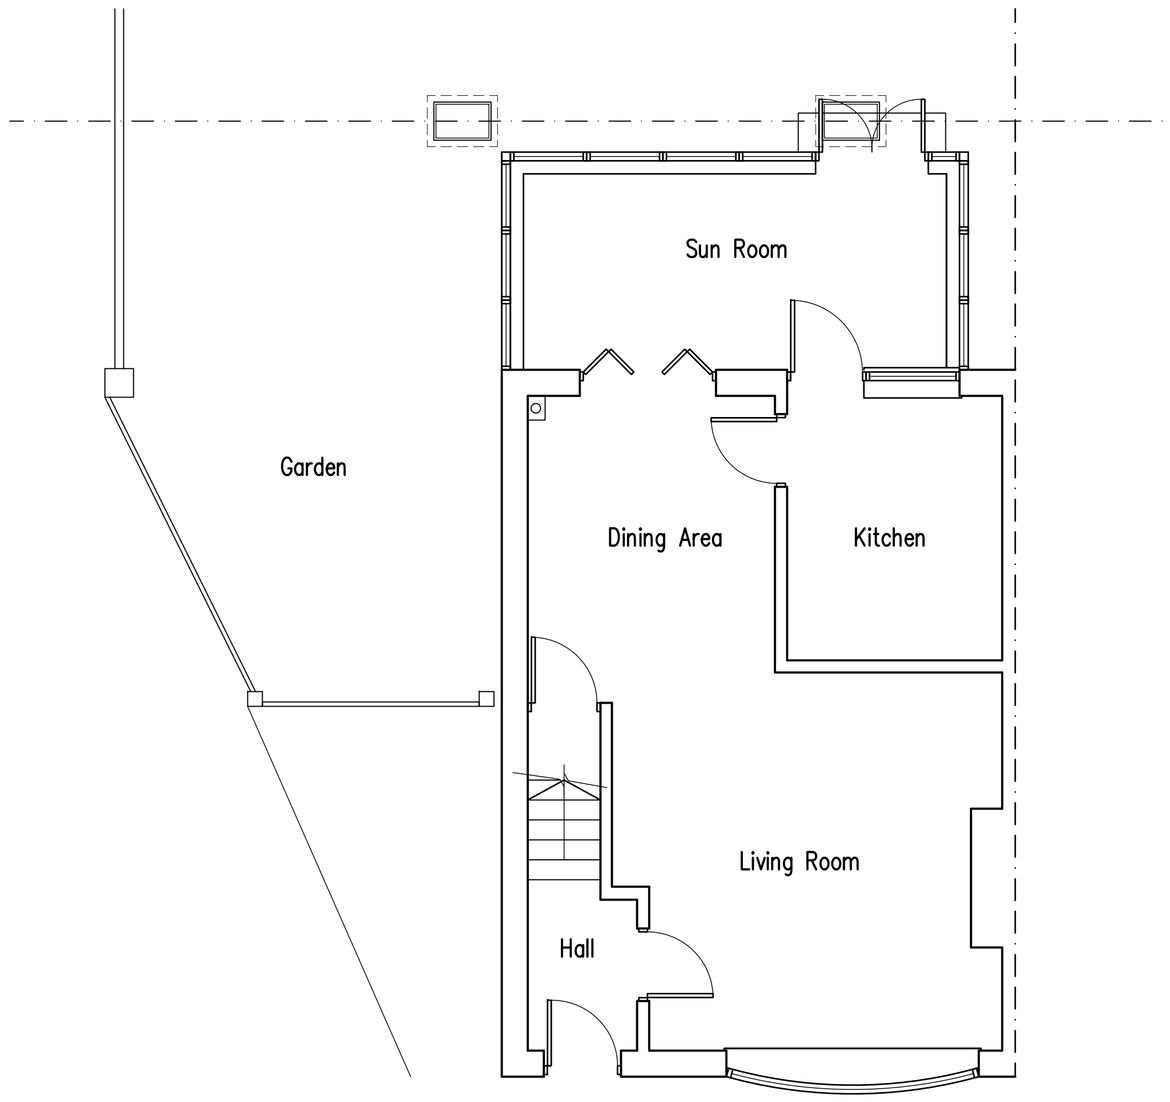

Ground Floor Plan

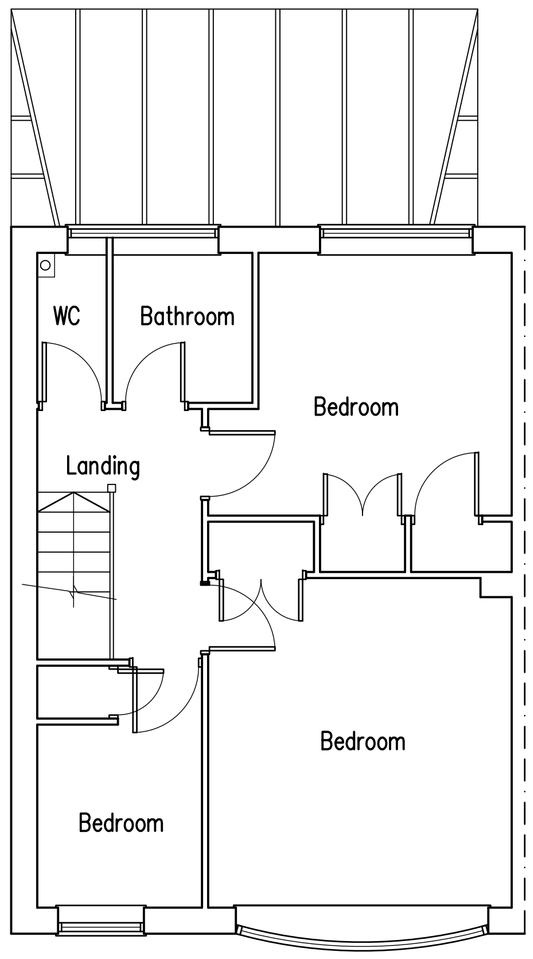

First Floor Plan



Location Plan 1:1250

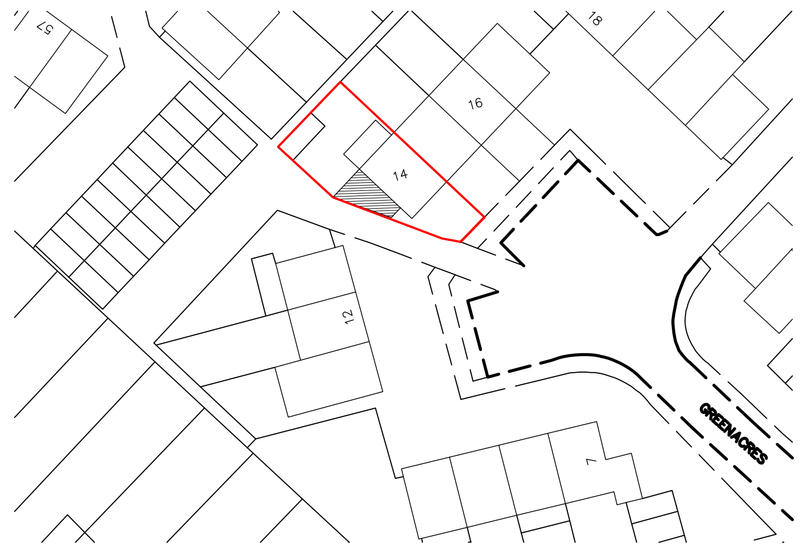

Block Plan 1:500



1:500 Scale Bar

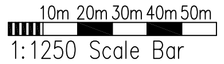

1:1250 Scale Bar

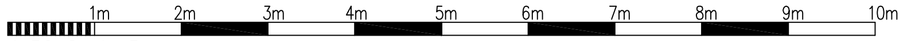

1:50 Scale Bar

Proposed Single Storey Side Extension at: 14 Greenacres, Shoreham-By-Sea, West Sussex

rja Planning & Building Consultants Ltd.
1st Floor
10 High Street
Shoreham-By-Sea
West Sussex BN43 5DA
t: 01273 467297 mob: 07971 375739
e: rex@rjapbc.co.uk web: www.rjapbc.co.uk

Chartered Institute of Architectural Technologists

PROJECT: 14 Greenacres, Shoreham-By-Sea, West Sussex

DRAWING TITLE: Existing Floor Plans & Elevations, Block & Location Plans

CLIENT: Mr & Mrs P Levison

DWG NO: 18709-01

REVISION:

SCALE: 1:50, 1:500, 1:1250 @ A1

DATE: 12.10.18

DRAWN: rex