DO NOT SCALE FROM THIS DRAWING



East Elevation



South Elevation

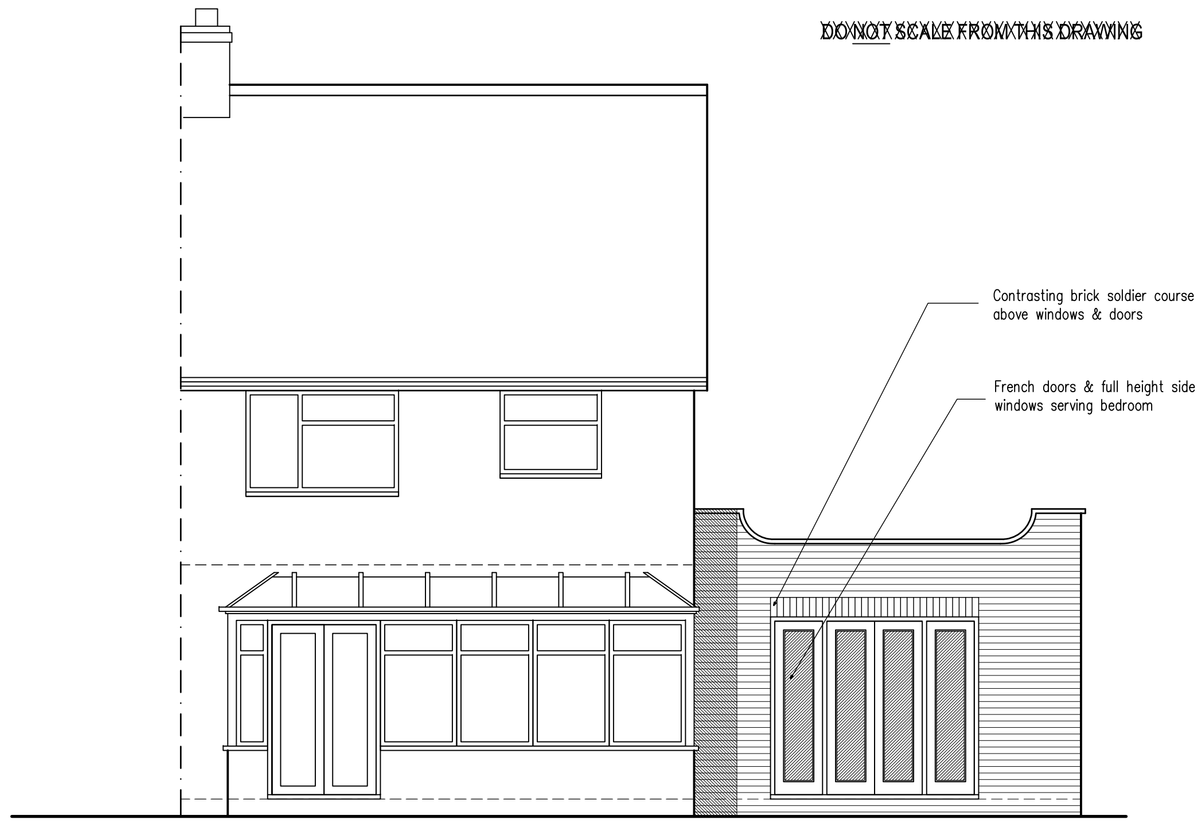

West Elevation

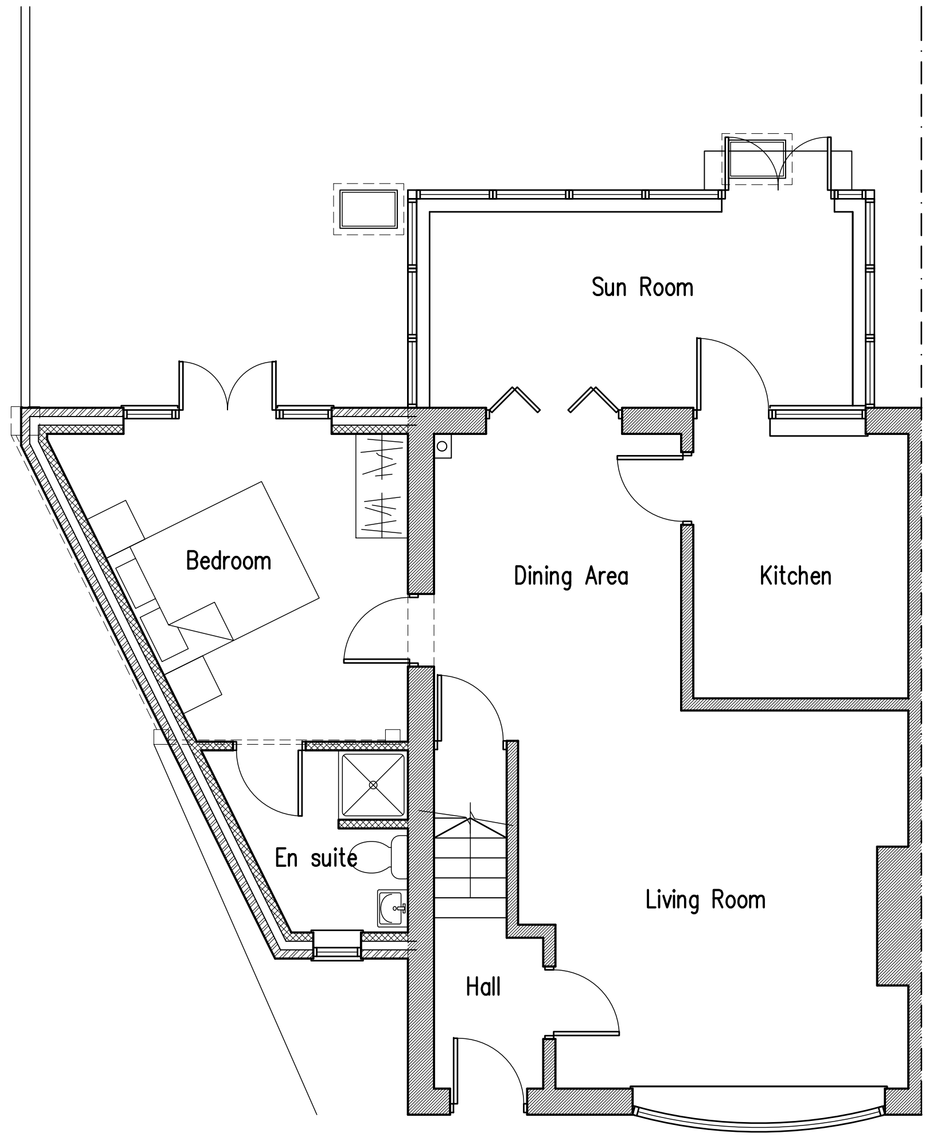

Ground Floor Plan

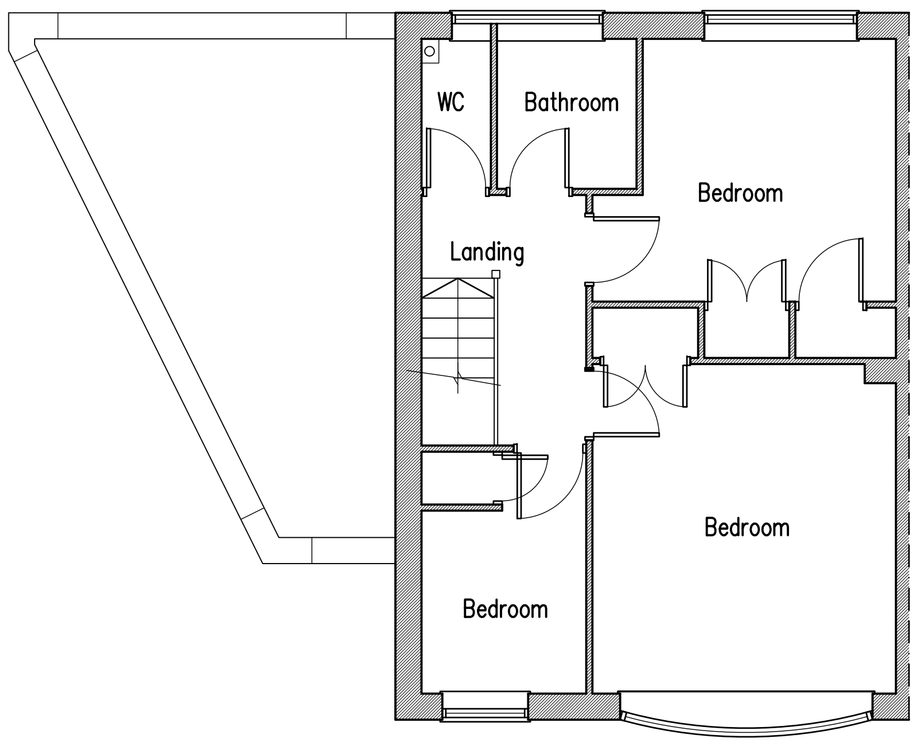

First Floor Plan

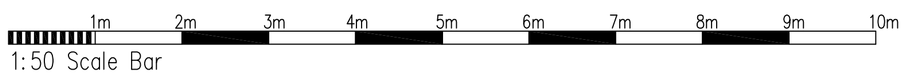

Proposed Single Storey Side Extension at: 14 Greenacres, Shoreham-By-Sea, West Sussex

rja Planning & Building Consultants Ltd.
1st Floor
10 High Street
Shoreham-By-Sea
West Sussex BN43 5DA
t: 01273 467297 mob: 07971 375739
e: rex@rjapbc.co.uk web: www.rjapbc.co.uk

Chartered Institute of Architectural Technologists

PROJECT: 14 Greenacres, Shoreham-By-Sea, West Sussex
DRAWING TITLE: Proposed Floor Plans & Elevations
CLIENT: Mr & Mrs P Levison
DWG NO: 18709-02
REVISION:
SCALE: 1:50 @ A1
DATE: 12.10.18
DRAWN: rex