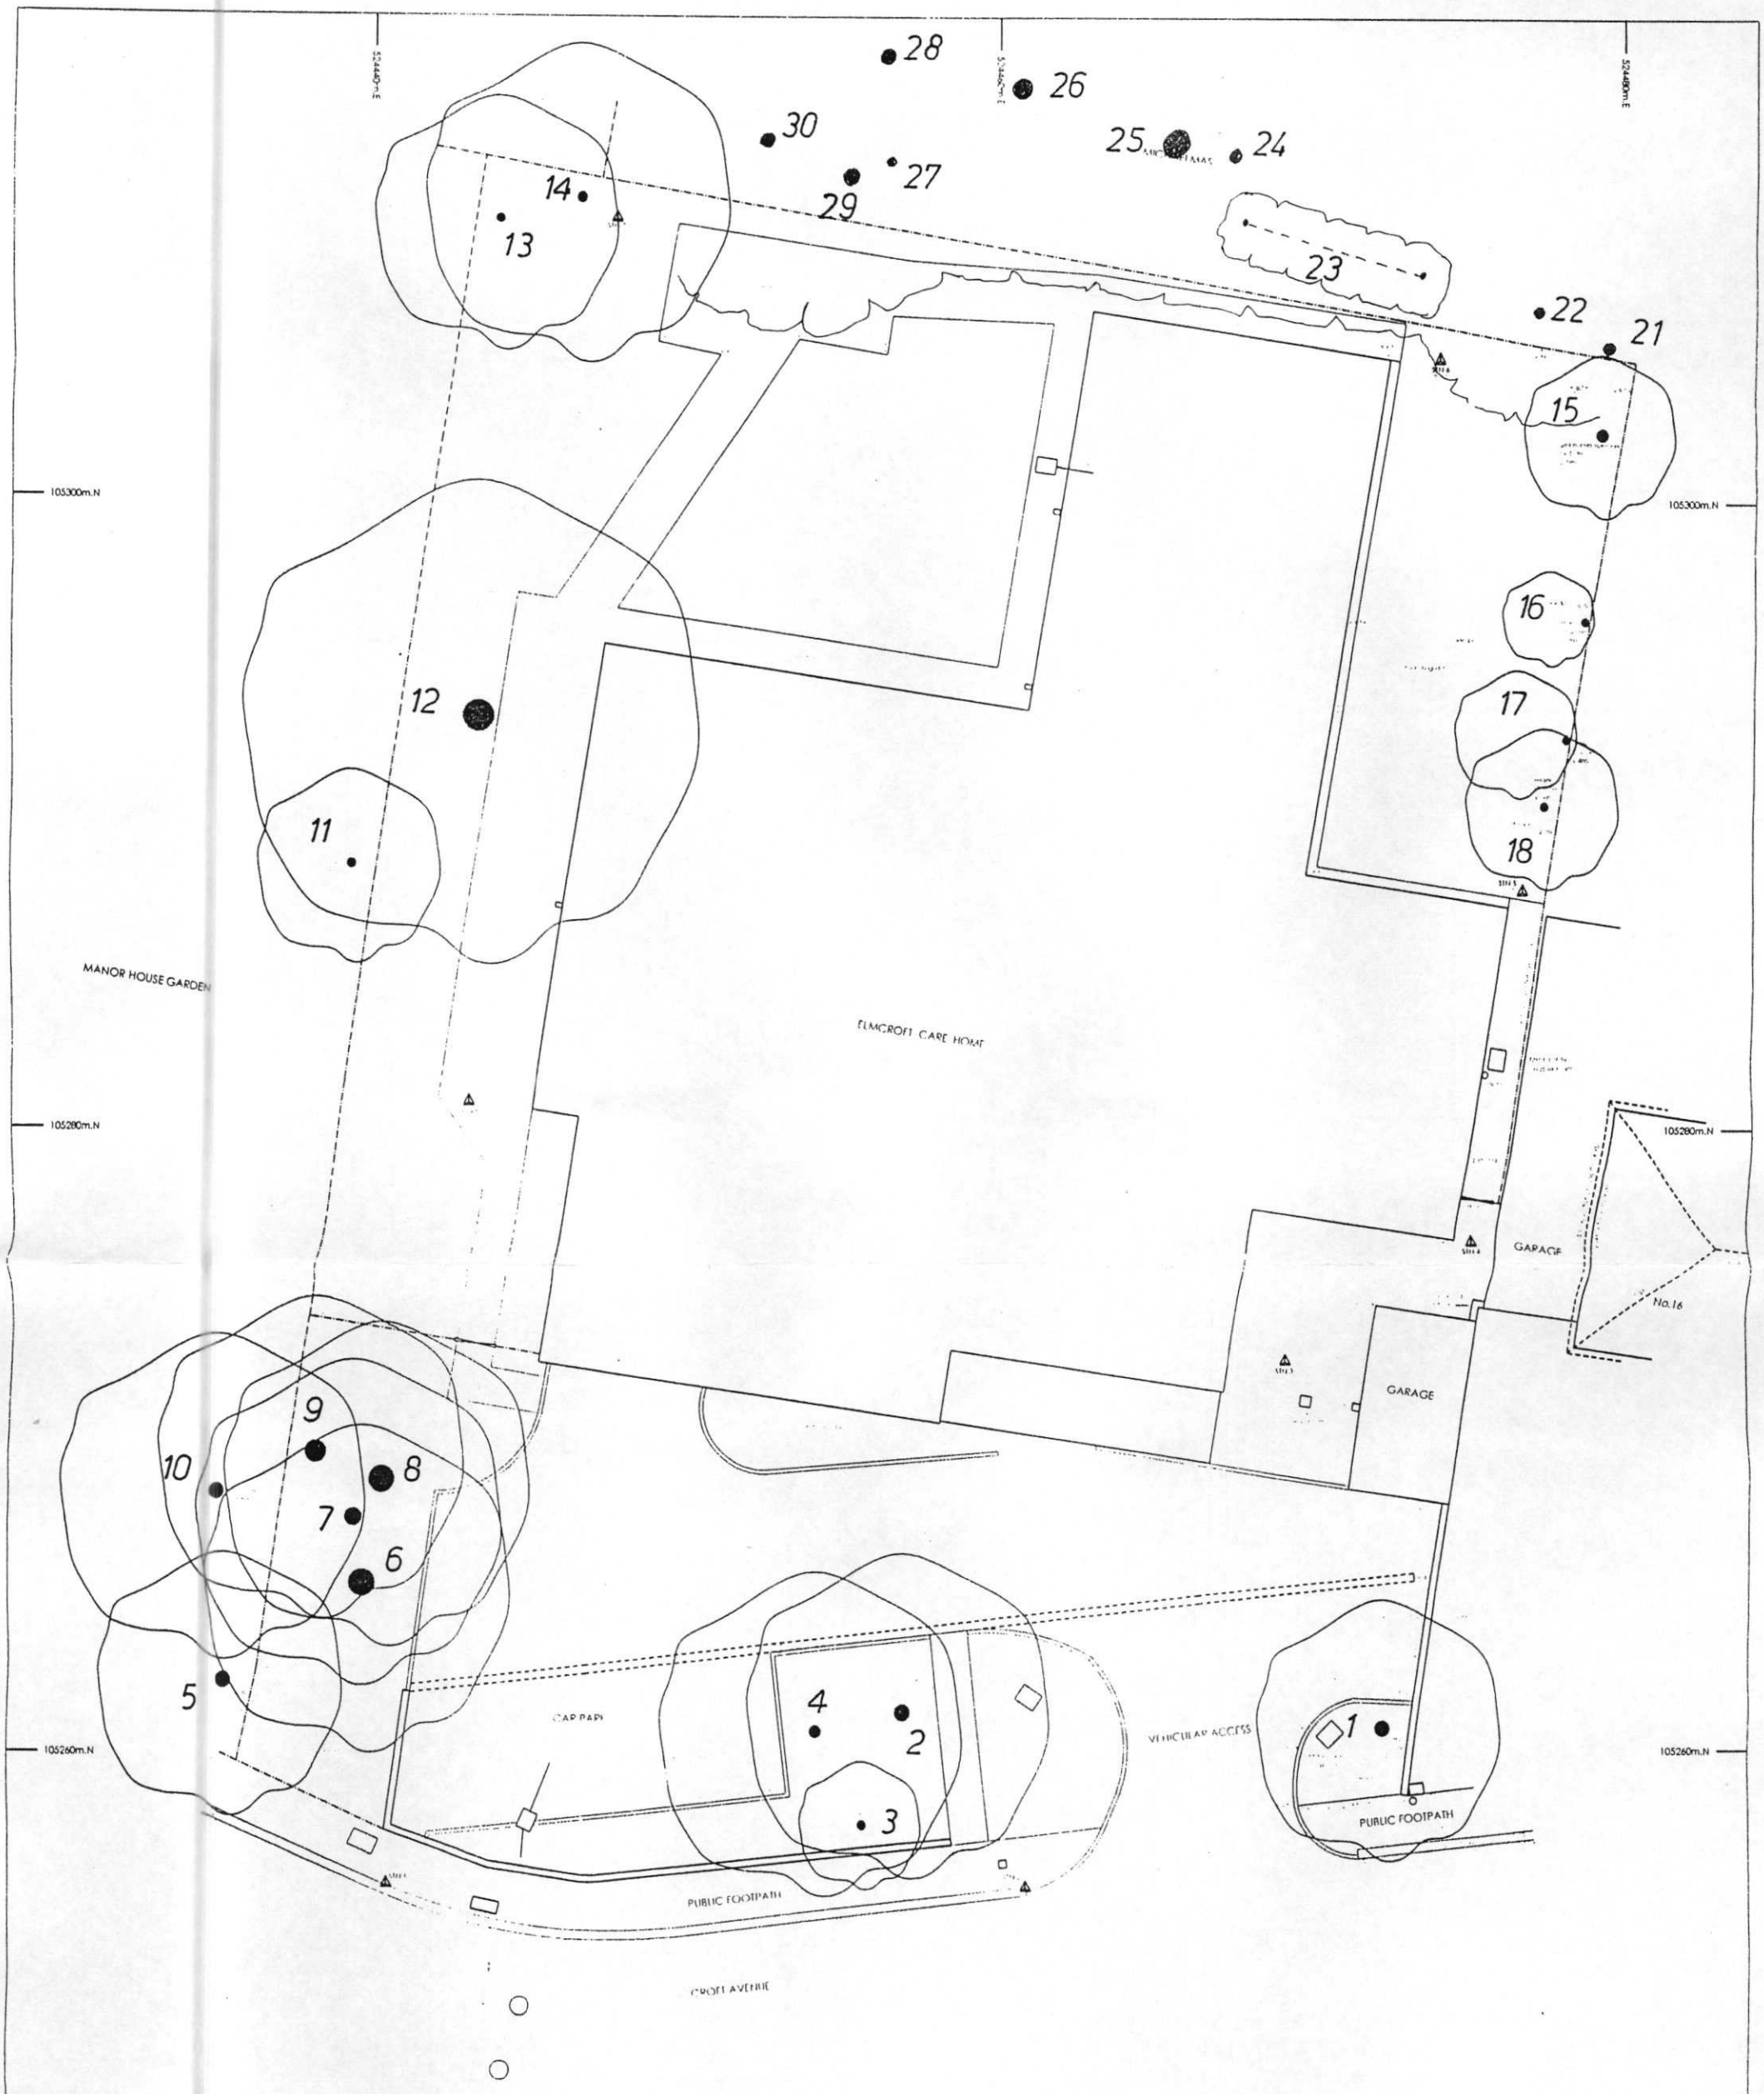


TREE NUMBERS ADDED, TO BE READ IN CONJUNCTION WITH TREE REPORT DATED 23 January 2008

Revised 08.05.08 Trees 21-30 Added

OLS

ELMCROFT CARE HOME
CROFT AVENUE SOUTHWICK

6230107 Site Plan