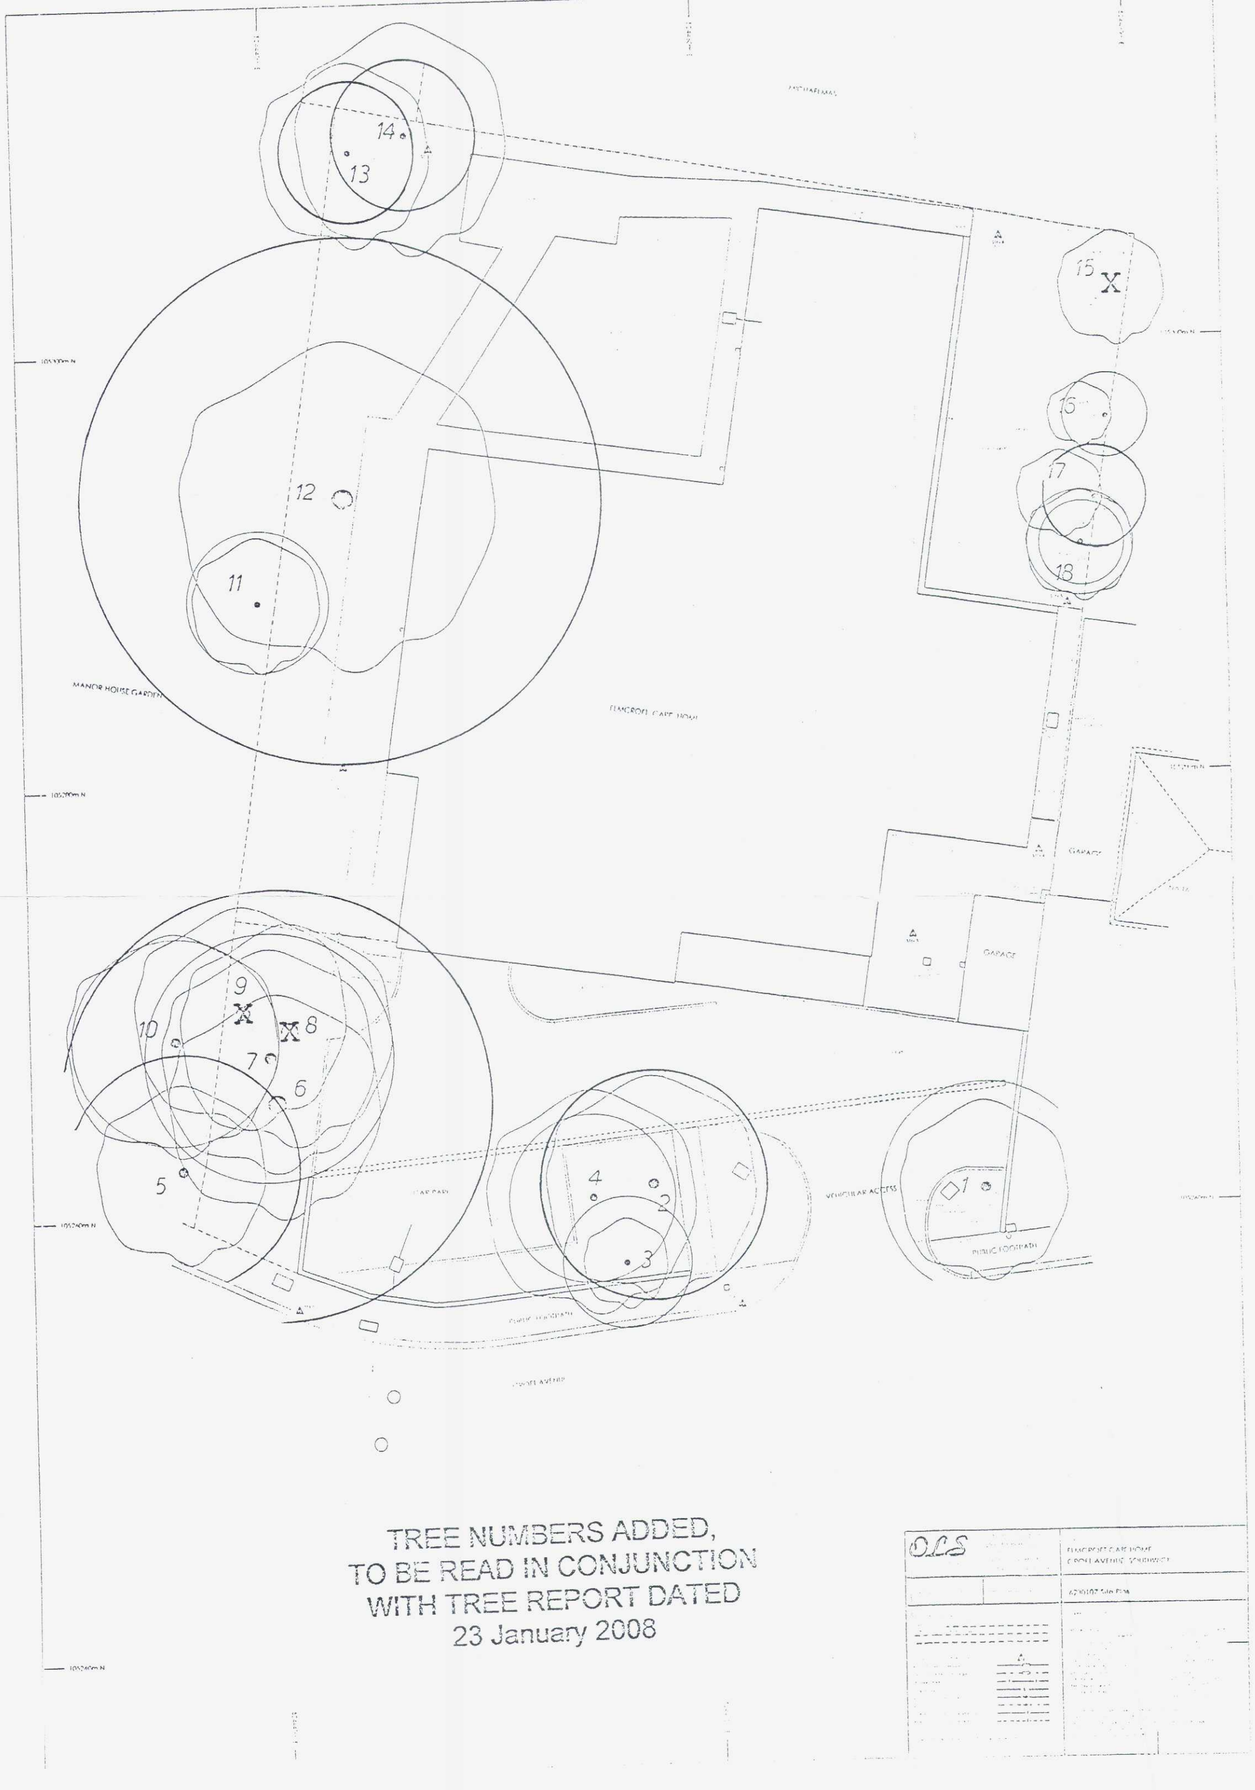


TREE NUMBERS ADDED,
TO BE READ IN CONJUNCTION
WITH TREE REPORT DATED
23 January 2008

KEY

CONSTRUCTION OF BUILDINGS TO BE AT EDGE OF RPA
OR 2 METRES BEYOND TREE CANOPY, WHICHEVER IS
THE GREATER DISTANCE FROM TREE'S TRUNK.
SOME LARGER GROWING SPECIES MAY REQUIRE
GREATER DISTANCES TO ALLOW FOR FUTURE GROWTH.

ROOT PROTECTION AREAS – GRADE A and B TREES
12 x STEM DIAMETER MEASURED AT 1.5 METRES
10 x BOLE DIAMETER

ROOT PROTECTION AREAS – GRADE C TREES

X TREES PROPOSED TO BE REMOVED
GRADE R

NOTE:
FEWER OR NO ROOTS MAY BE PRESENT WHERE THERE ARE
EXISTING HARD SURFACES OR BUILDINGS THAT ARE WITHIN
THE ROOT PROTECTION AREAS OF RETAINED TREES.
HOWEVER THERE MAY BE AN INCREASE OF ROOT GROWTH
IN OTHER DIRECTIONS THAT MAY EXTEND BEYOND THE RPA SHOWN.
THE RPA MAY NEED TO BE MODIFIED TO FORM A DIFFERENT SHAPE,
TO PROTECT AREAS WHERE ROOTS MAY BE PRESENT.
THE TOTAL AREA OF RPA MUST REMAIN THE SAME.

© Philibert Hortilcultural Consultants
Alterations require consent

CLIENT
CREST NICHOLSON SOUTH EAST

SCHEME
ELMCROFT CARE HOME
CROFT AVENUE
SOUTHWICK

TITLE
ROOT PROTECTION AREAS

SCALE	DATE	DRG. No.
1:200@A2	1.08	1532/1

PHILIBERT HORTICULTURAL CONSULTANTS
LANDSCAPE DESIGN & MANAGEMENT
ARBORICULTURE
Spindleberry House, Paynesfield Road,
Tatsfield, Westerham TN16 2BG
Tel: 01959 577085 Fax: 01959 577179