



Side Elevation

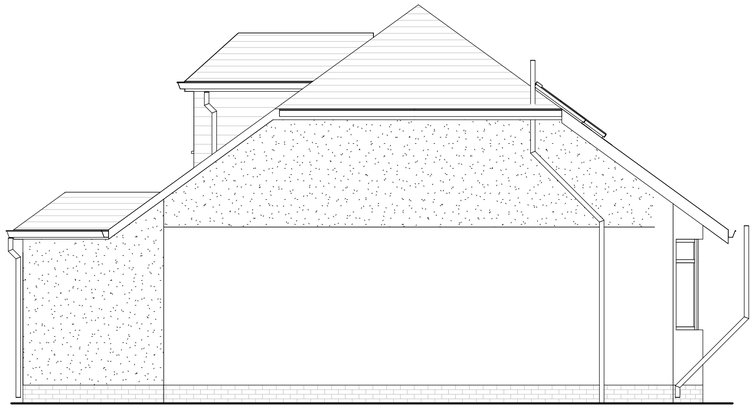


Front Elevation




Rear Elevation

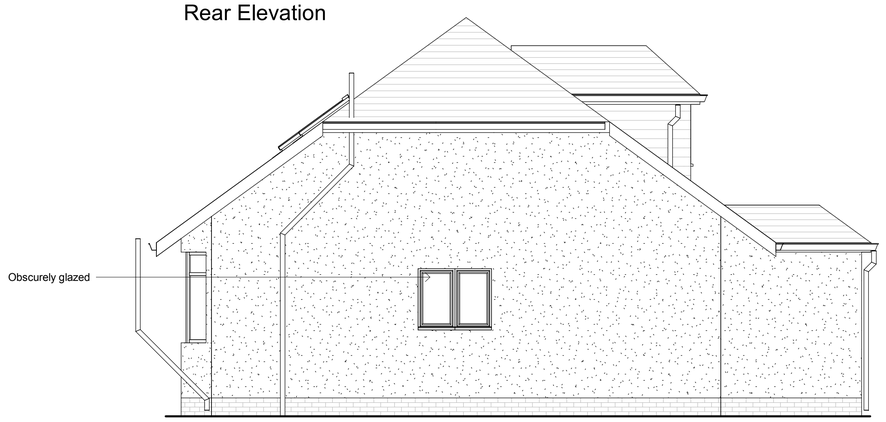

Side Elevation

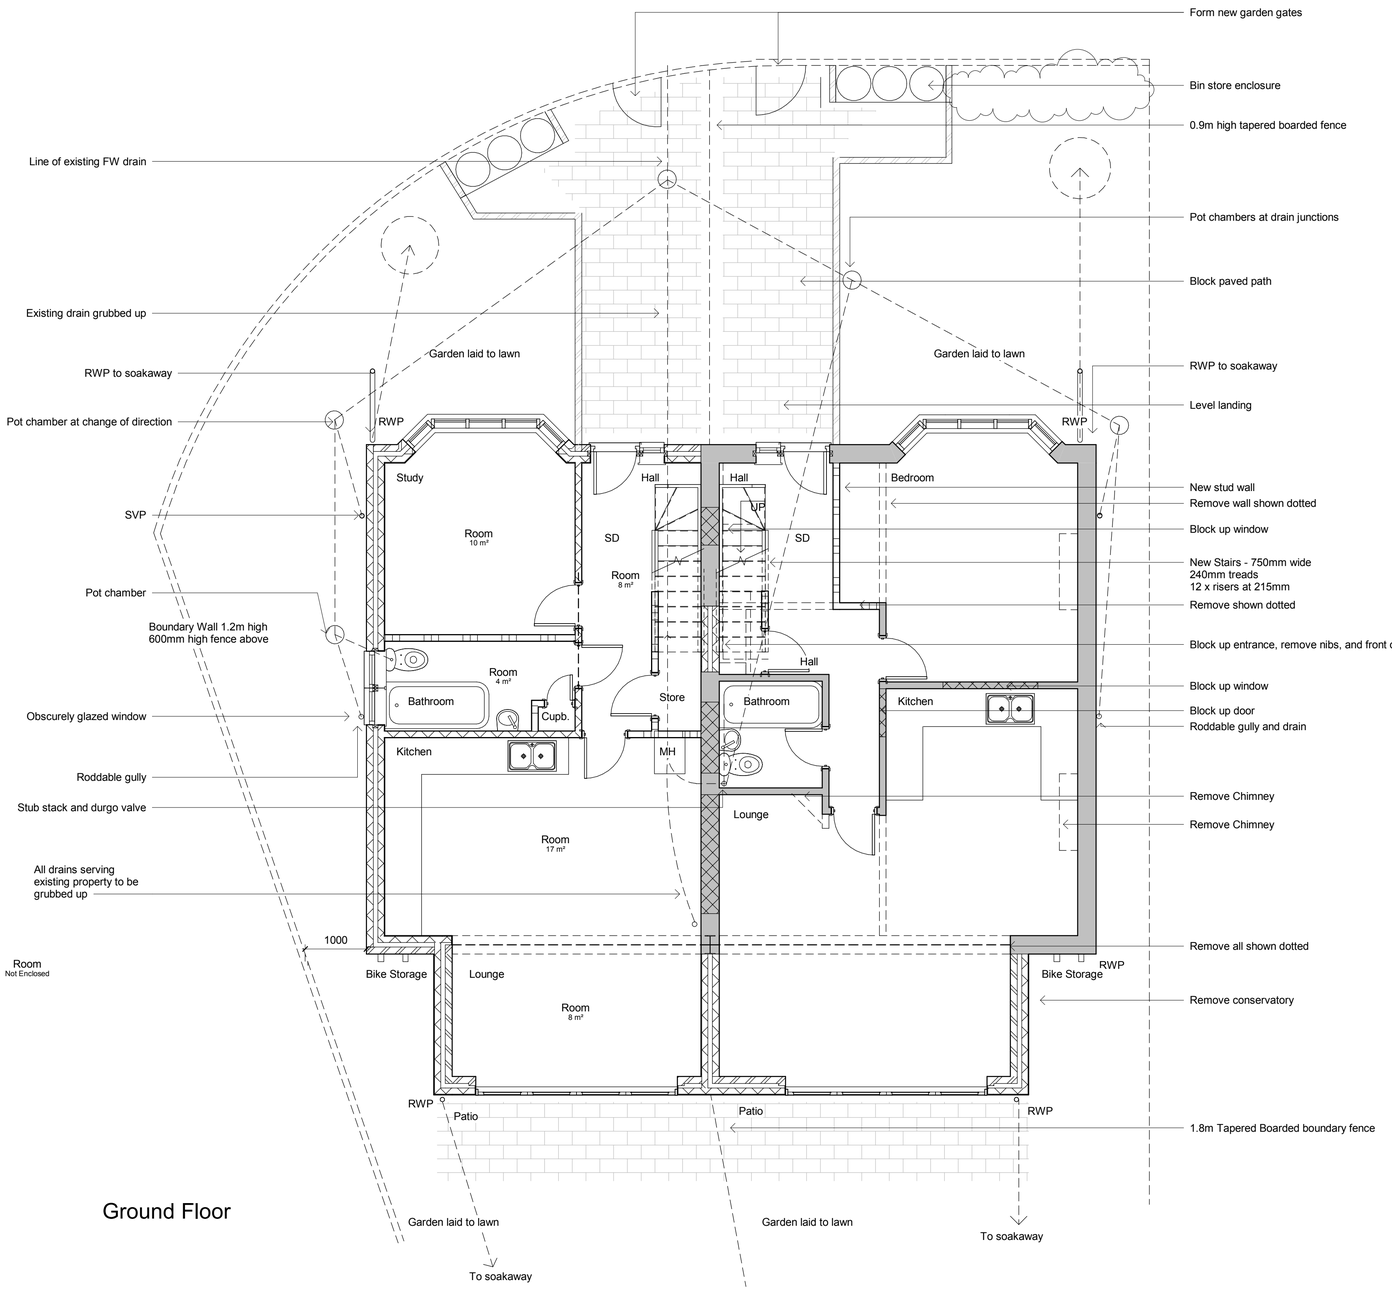

Ground Floor

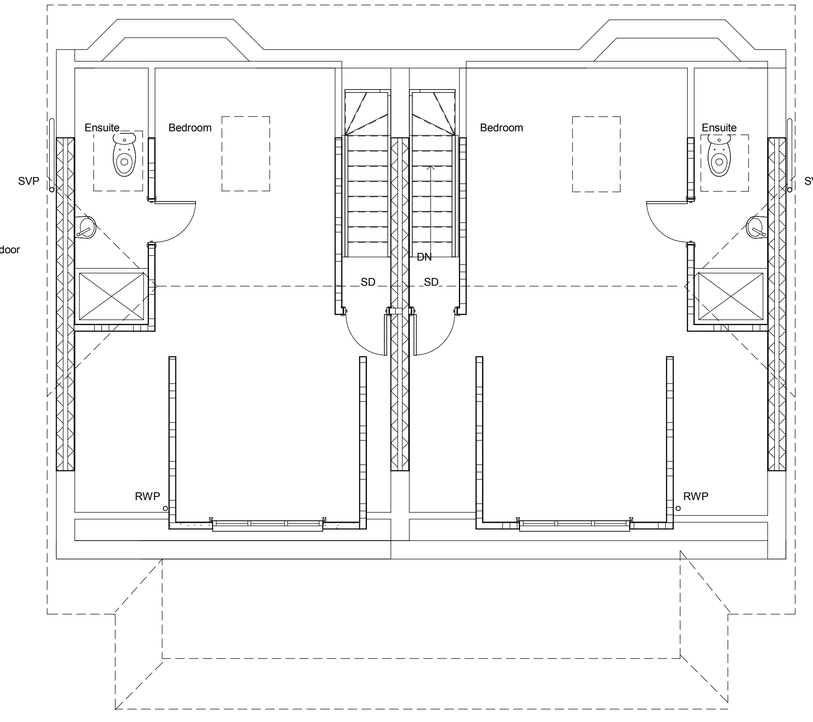

First Floor

Materials:

Faced Brick to floor level to match existing
Rendered above floor level
Doors and windows white PVC double glazed
All roofs to be plain tiles
Rooflights to be Velux's

0.5 0 0.5 1 1.5 2 2.5

SCALE 1: 50 m

Do Not scale from this drawing except for planning as photocopies will be subject to distortion
Drawings to be read in conjunction with all other architect's and structural engineers contract drawings and specifications:
Any discrepancies must be brought to the attention of the architect immediatialy
The contractor must verify all dimensions by site measurement before ordering materials or manufacturing components
Substitute materials and products to those named will be acceptable if proven to be of equal or higher performance and not in conflict with other elements

Drawing title

Proposed Detail
November 2016
A1 drawing size
Scale 1:50

Project:

103 North Farm Road
Lancing
West Sussex
BN15 9BX

Mel Humphrey

MRICS CABE

39 Northease Drive
Hove
East Sussex
BN3 8PQ

07701055182

mel_humphrey_uk@yahoo.co.uk

RICS cabe chartered association of building engineers