LOCATION PLAN. SCALE 1:1250

N

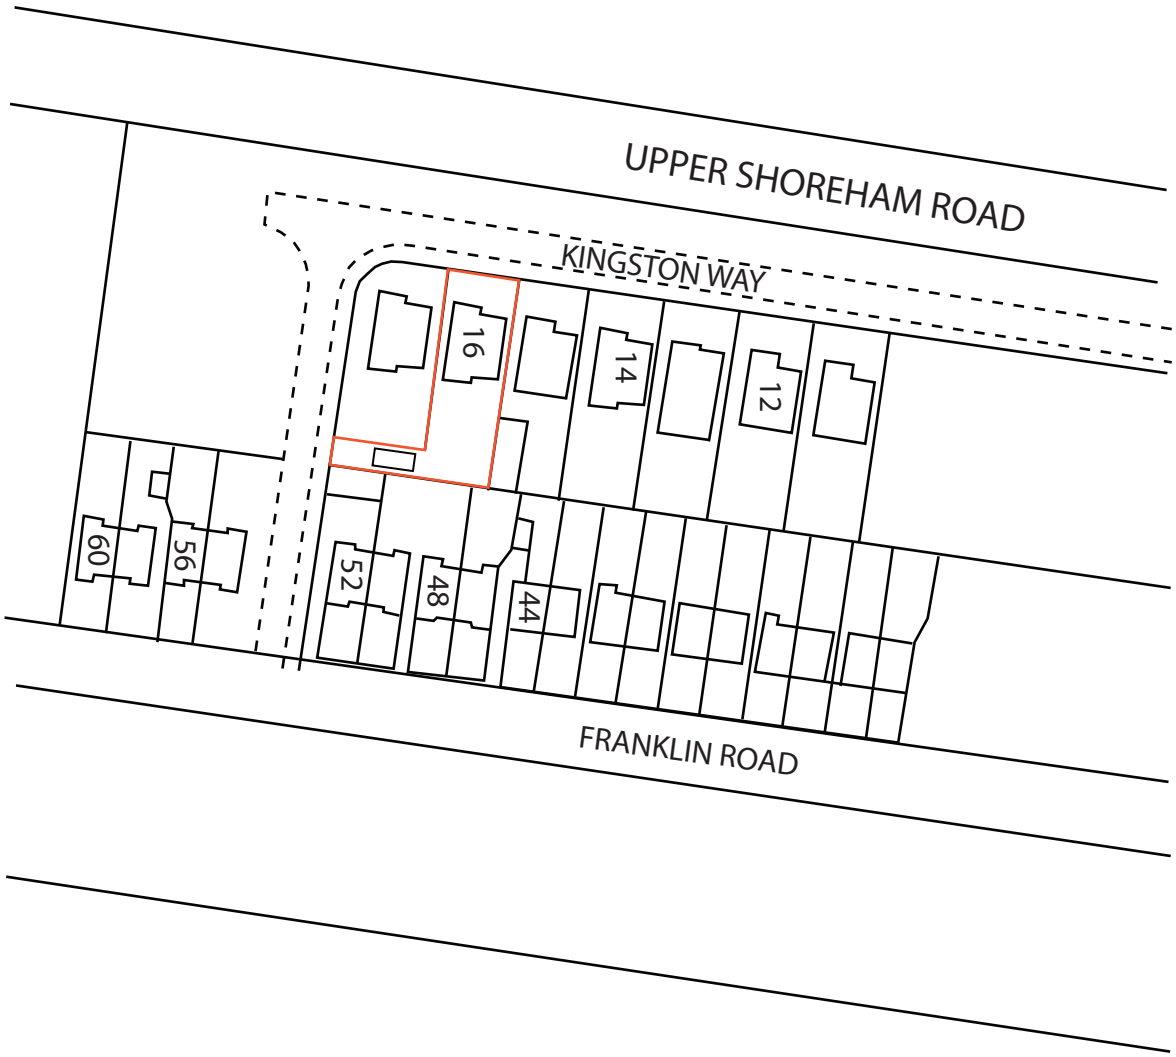


© copyright

ED63
ELEMENTAL DESIGN

elementaldesign63@gmail.com
07799 402 870
07754 093 904

16 KINGSTON WAY
SHOREHAM BY SEA

**Drawing Title:**
**LOCATION PLAN**

1:1250 Scale Bar
10m | 20m | 30m | 40m

| LOCATION PLAN | SCALE | 1:1250 | A4 | Drawing No.-16KW.LP | Rev: | Drawn by - A.Ramus | Date: 14-08-2023 |
|---|---|---|---|---|---|---|---|