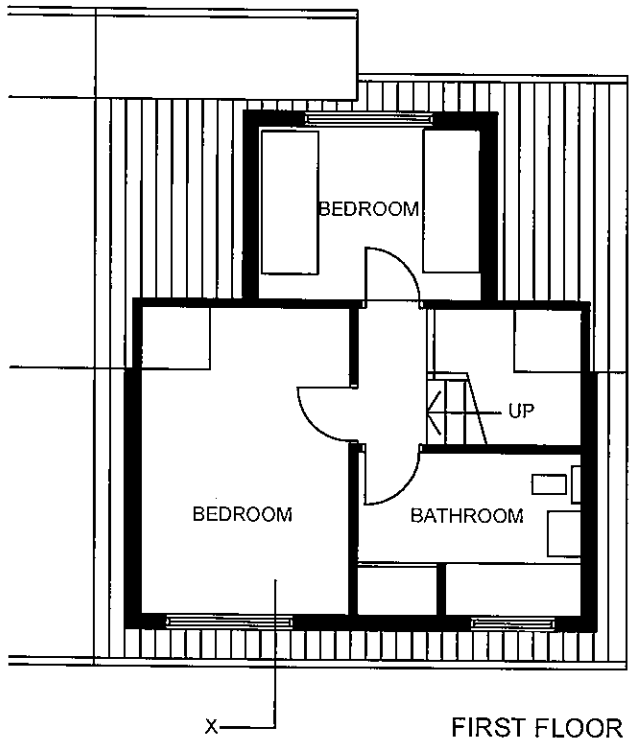

FIRST FLOOR

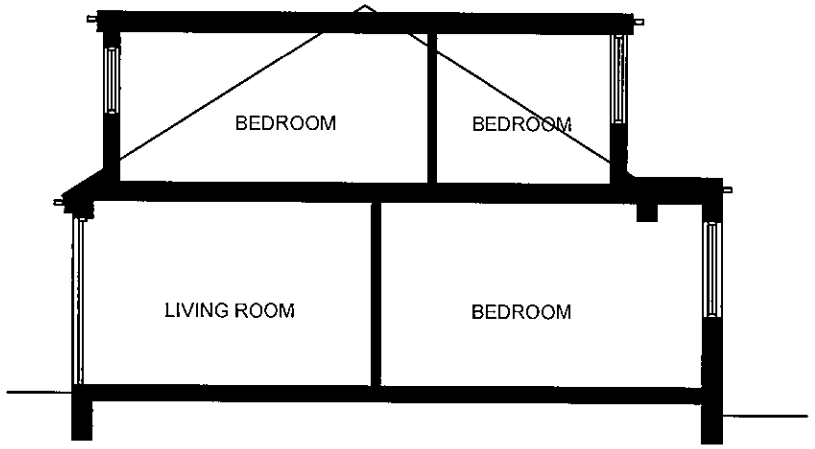

CROSS SECTION X - X

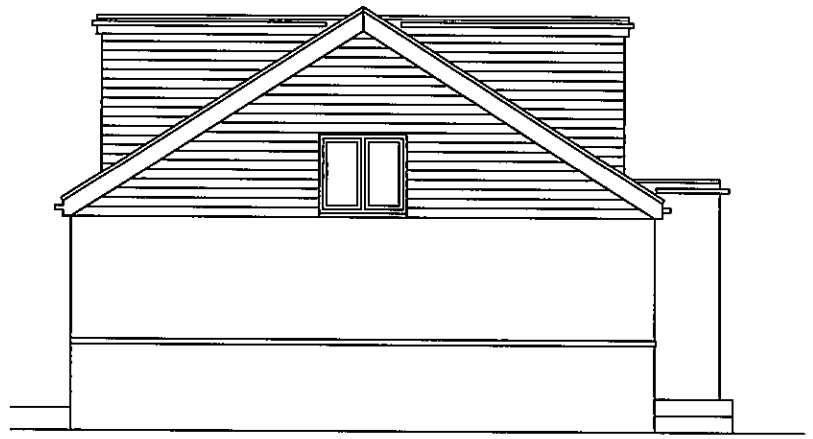

NORTH SECTION



WEST ELEVATION

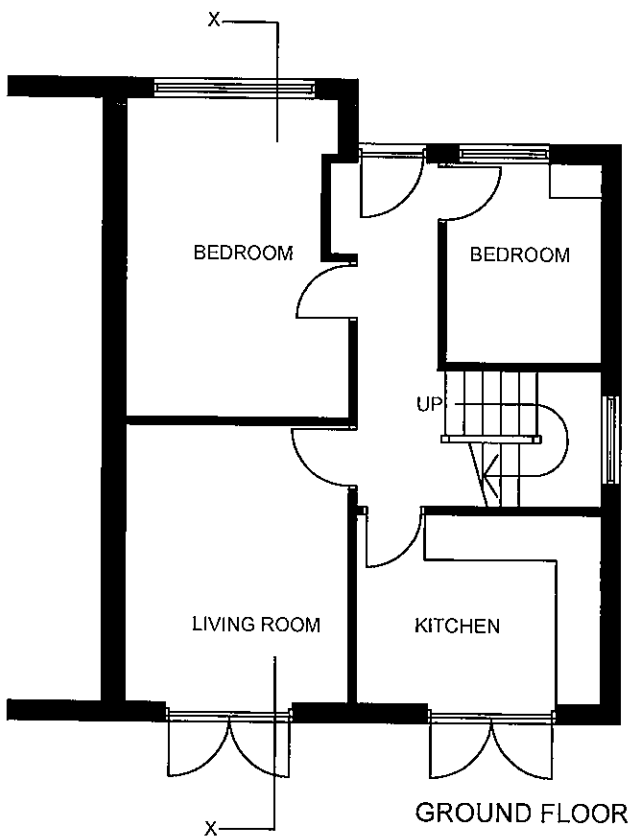

GROUND FLOOR

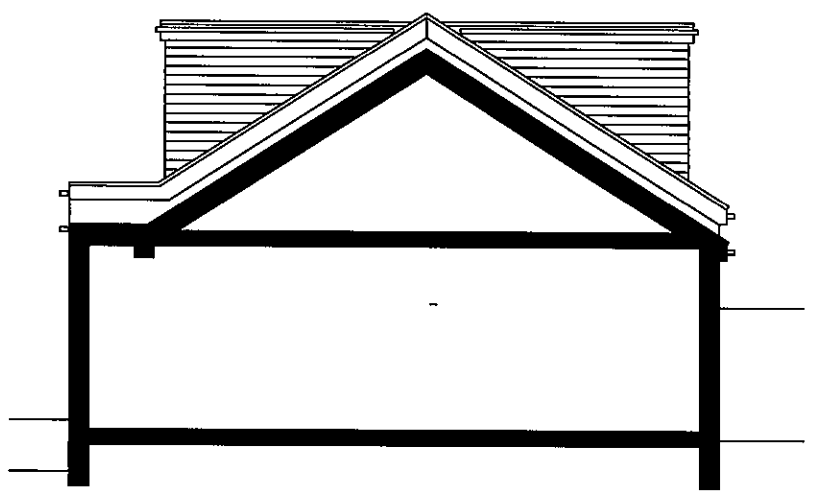

SOUTH ELEVATION



EAST ELEVATION

PLAN No. Proc/0216/10
22 JUN 2010

Rev 01 - Window in dormer on W elev enlarged, All dormer roofs lowered - RR - June 16th 2010
Rev 01 - Dormer on West elevation reduced in width - RR - June 15th 2010

PROPOSED ROOF EXTENSION AT 40 HILLSIDE ROAD
SOMPTING BN15 0JY
FOR MICHAEL ROBINSON

PLANS ELEVATIONS SECTIONS
AS PROPOSED

RICHARD ROBINSON RIBA
ARCHITECT
16 MILL LANE, SHOREHAM BY SEA BN43 5AG
01273 452 634
E-MAIL larkfield@hotmail.com

DRAWING NO. 11 rev 02

SCALE 1:100

DRAWN BY RR 06 - 2010

NORTH