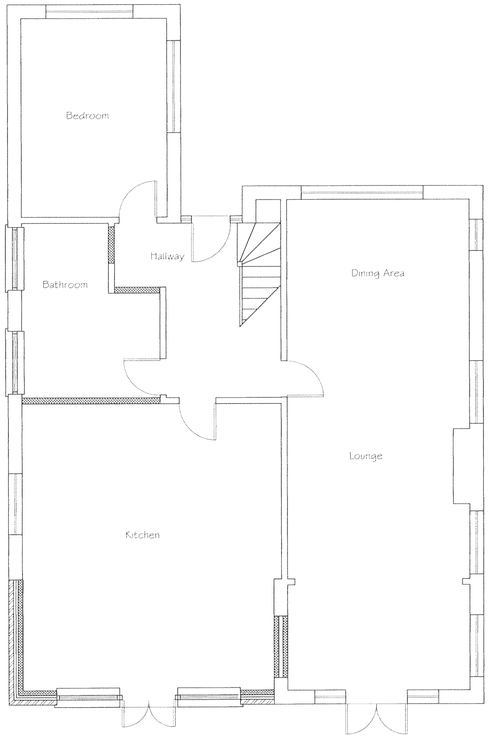

Proposed Ground Floor Plan

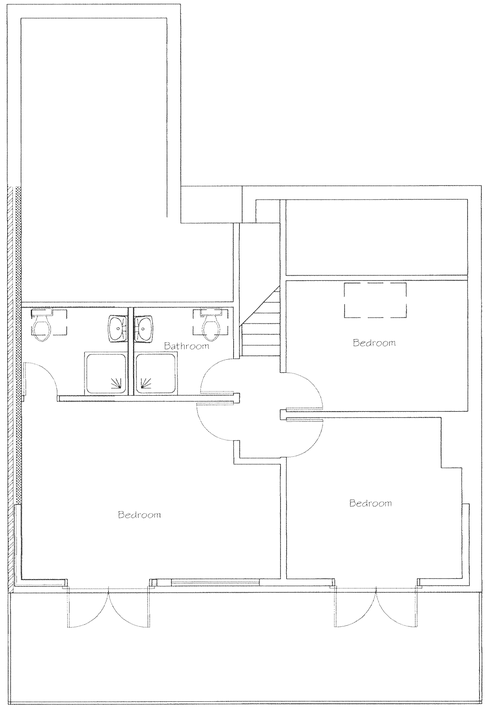

Proposed First Floor Plan

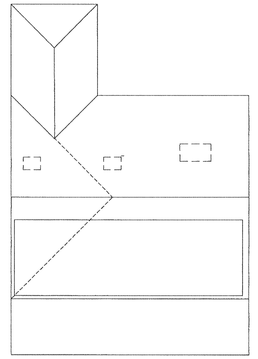

Proposed First Floor Plan

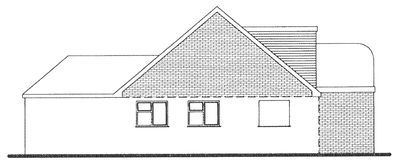

Proposed Side Elevation



Proposed Rear Elevation

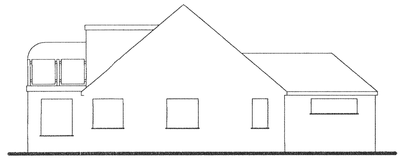

Proposed Side Elevation

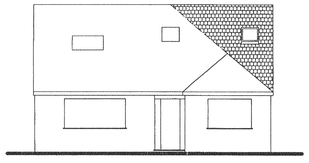

Proposed Front Elevation

PLANNING DEPT.
PLAN NO. Dc/0214/10
21 JUN 2010

Tony Rogers
Building Consultants
Address: 40 Dawn Crescent, Upper Beeding
West Sussex, BN44 3WH
Telephone: 01903 815225 Fax: 01903 815225

Rev.	Date:	Revision Description:

Client: Mr Zaki

Address: 5 The Marlinspike
Shoreham Beach
West Sussex
BN

Project: Ground floor extension and enlarged dormer

Scale: 1:50 1:100

Date: May 2010

Drawing No: 10/590/2

Drawn By: AWR

Revision: