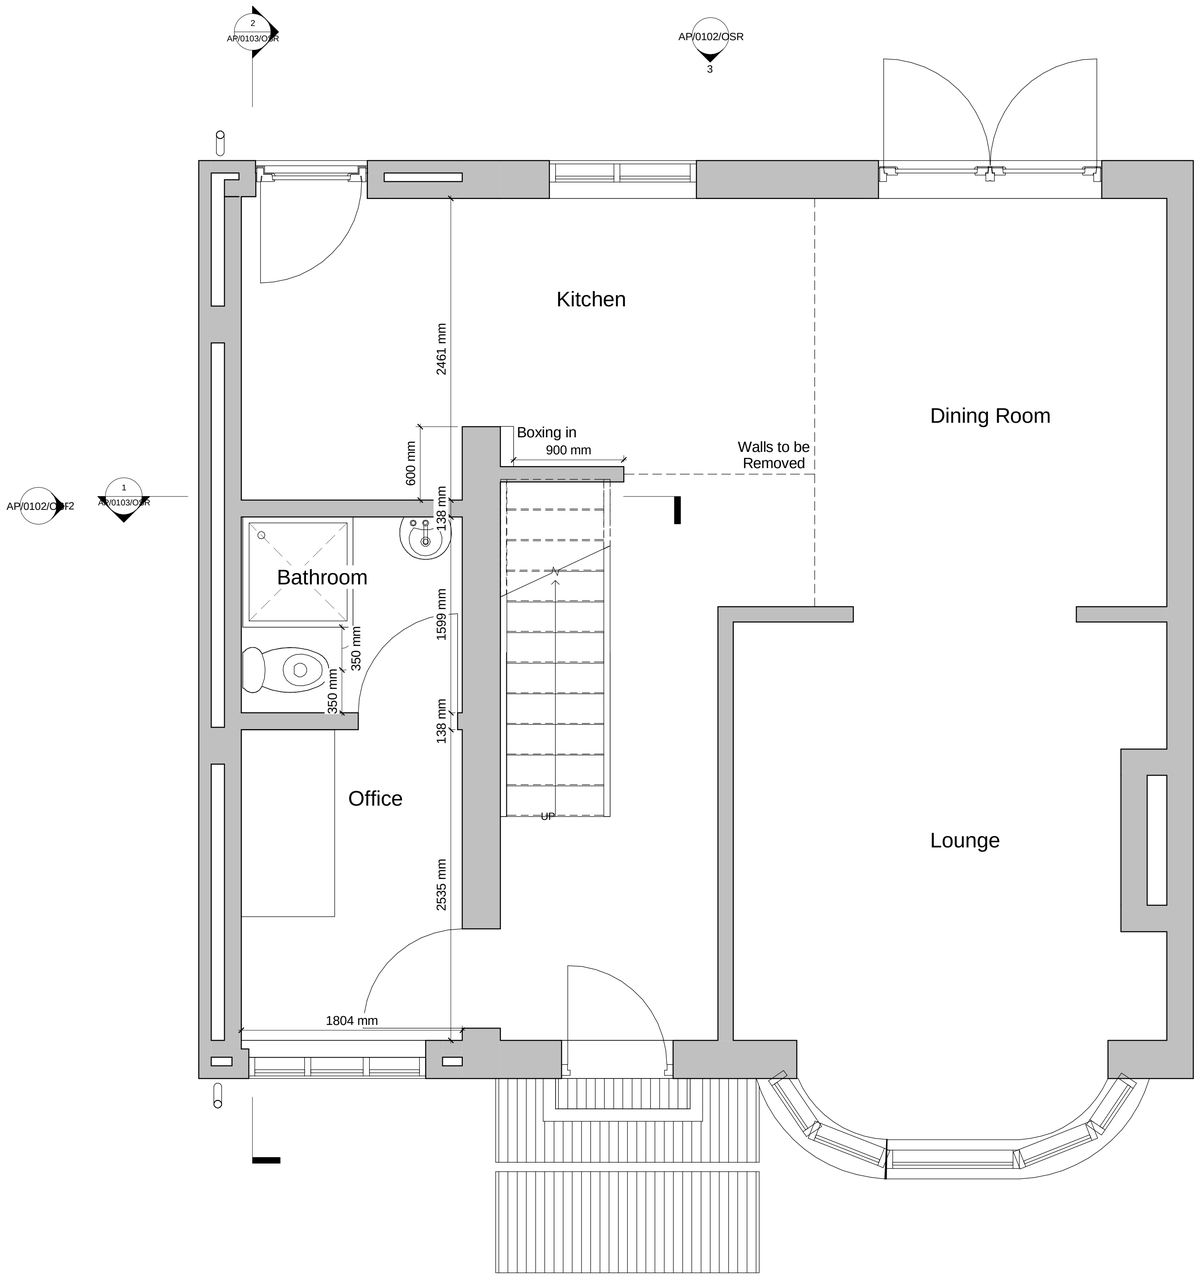

1 Ground Floor
1 : 25



4 Front Elevation
1 : 50

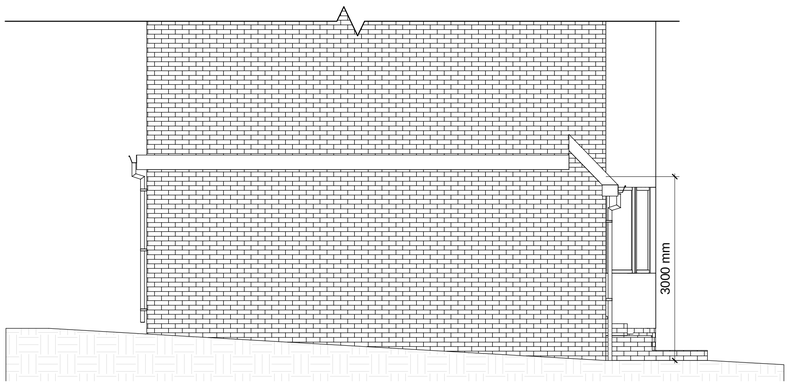

2 West
1 : 50



3 Rear Elevation
1 : 50

200 0 200 400 600 800 1000
SCALE 1:25 mm

0 0.5 1 2.5 5
Scale 1: 50 @ A1 (1: 100 @ A3)

All dimension to be verified on site, any discrepencies to be reported to Designer prior to setting out or ordering of any materials.

This drawing has been produced for the specific client and project identified below and is not intended for use by any other person or for any other purpose.

This drawing is protected under The Copyright, Designs and Patents Act 1988.

Revisions

B	Remove Gutter & Lower Roof
C	Lower Front Roof for PD

Client
Mar M Holloway

Project Address
75 Old Shoreham Road
Southwick
Brighton
BN42 4RD

Project
Garage Conversion

Drawing Title
Proposed Ground Floor Plan & Elevations

Drawing number
AP/0102/OSR

Rev
C

Scale:
As indicated

Paper Size:
A1