

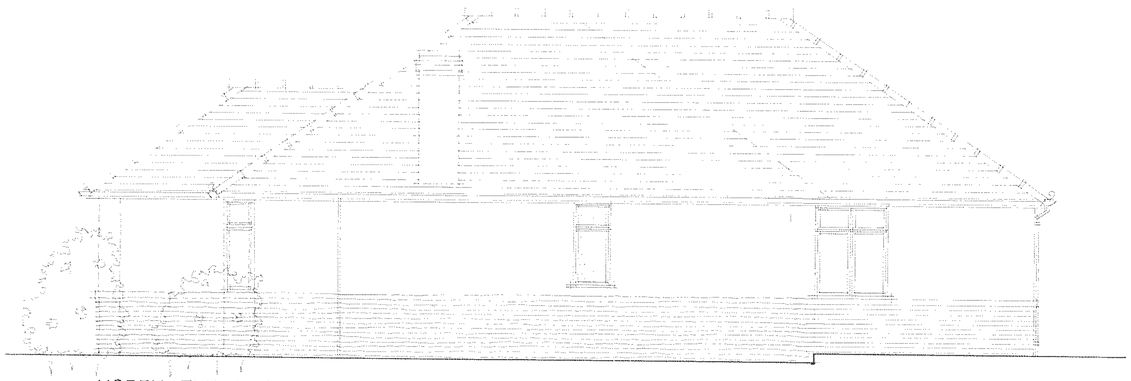



NORTH ELEVATION

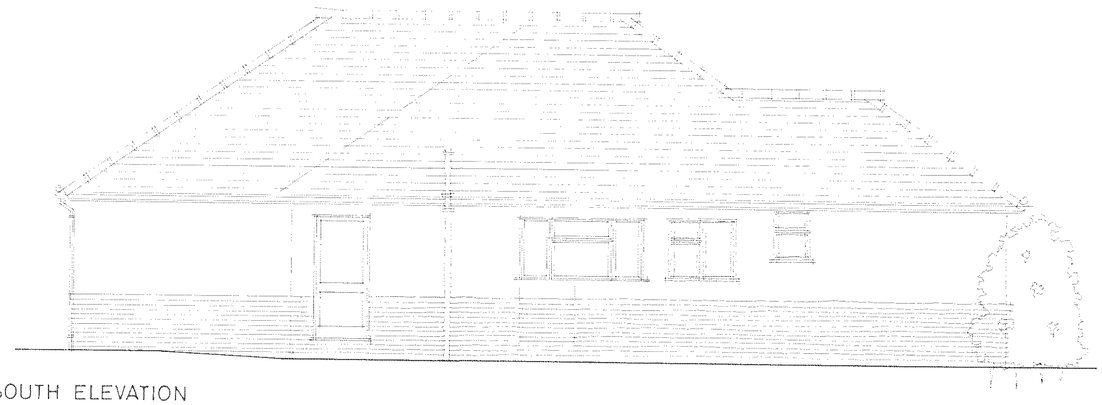


SOUTH ELEVATION

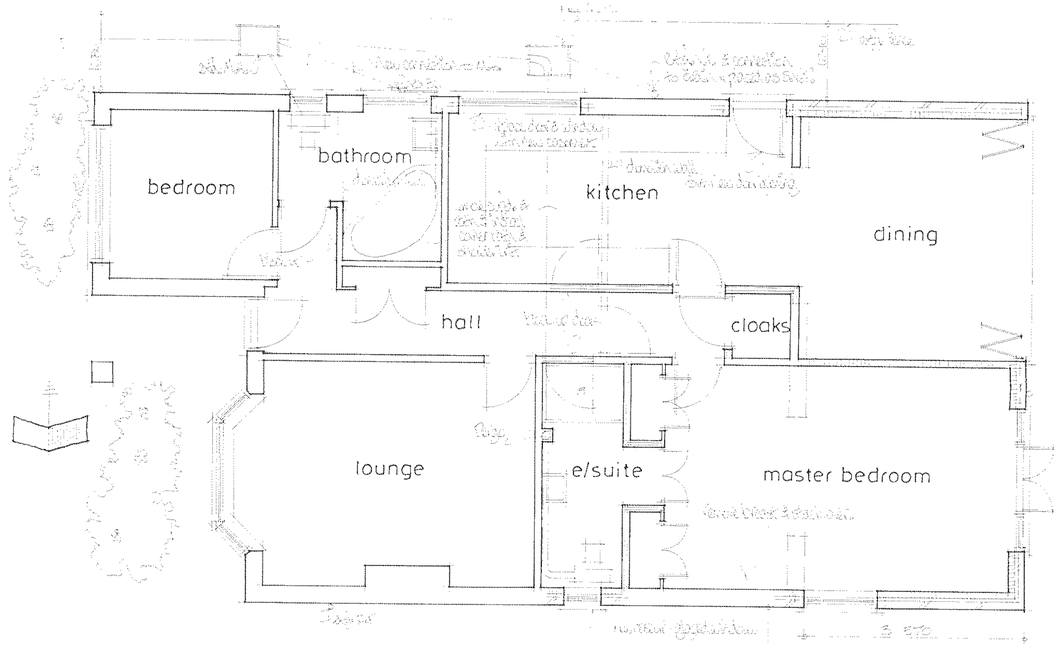

FLOOR PLAN

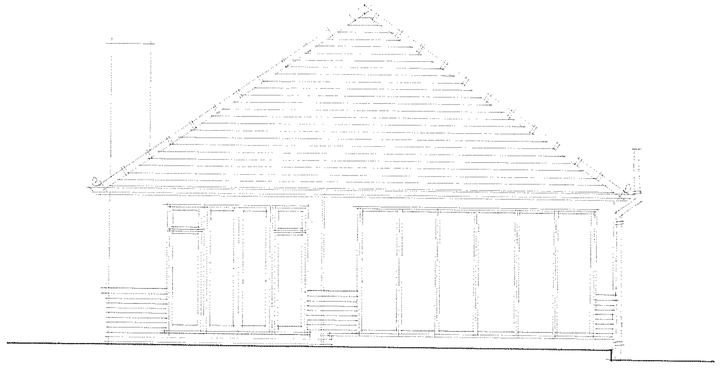

REAR ELEVATION

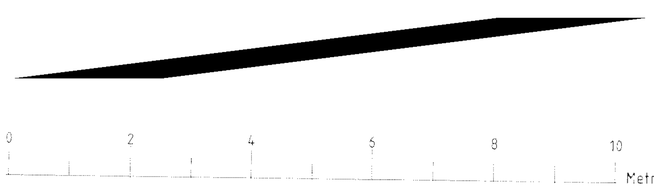

Alan Scarratt
ARCHITECTURAL SERVICES
33 Hurley Road, Worthing, West Sussex BN13 2PA
Tel/Fax: (01903) 690102

client: T. Mayfield & S. Poole

job: 10 Seaside Road
Lancing
West Sussex

dwg no: AS.571 B

dwg title: internal alterations and single storey rear extension

drawn by: Alan Scarratt

date: May 2009 scale: 1:50