
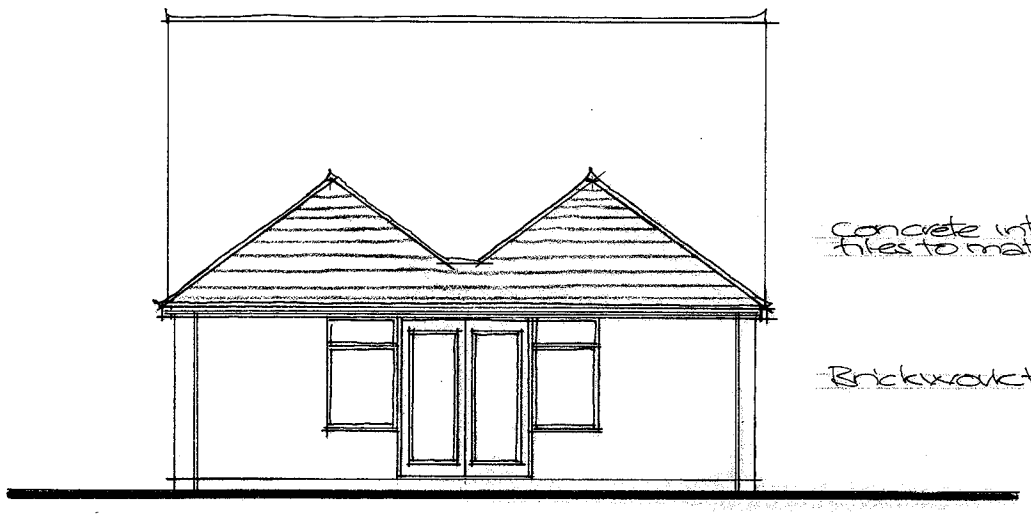


Concrete interlocking roof tiles to match exstg.


Brickwork to match exstg

Proposed Rear Elevation.

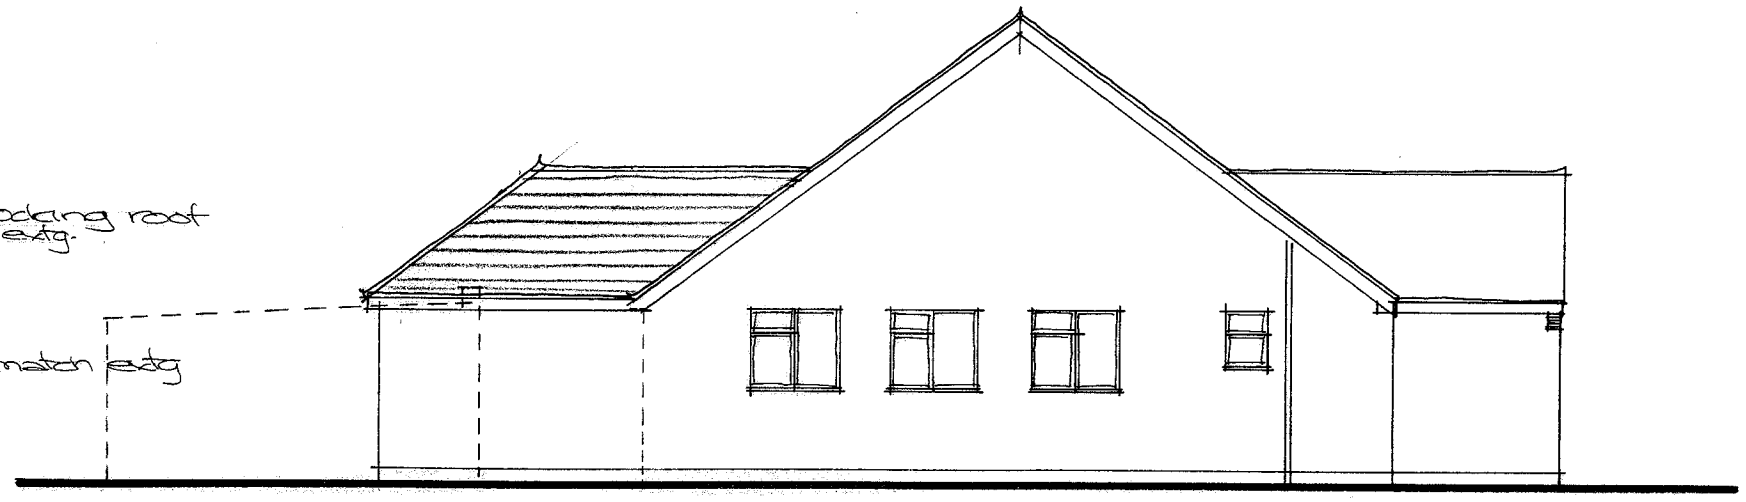


Proposed Side Elevation.

Proposed Elevations 1/100

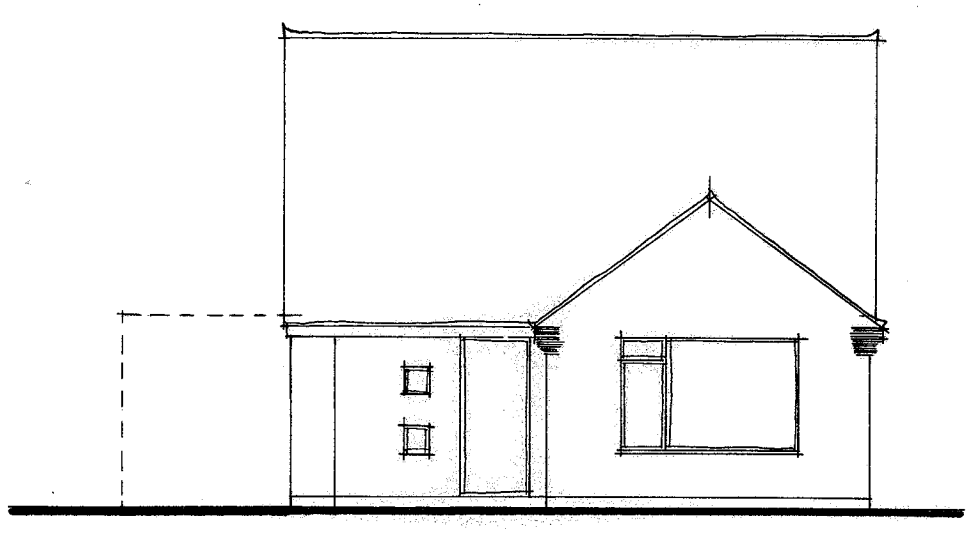

Proposed Front Elevation.

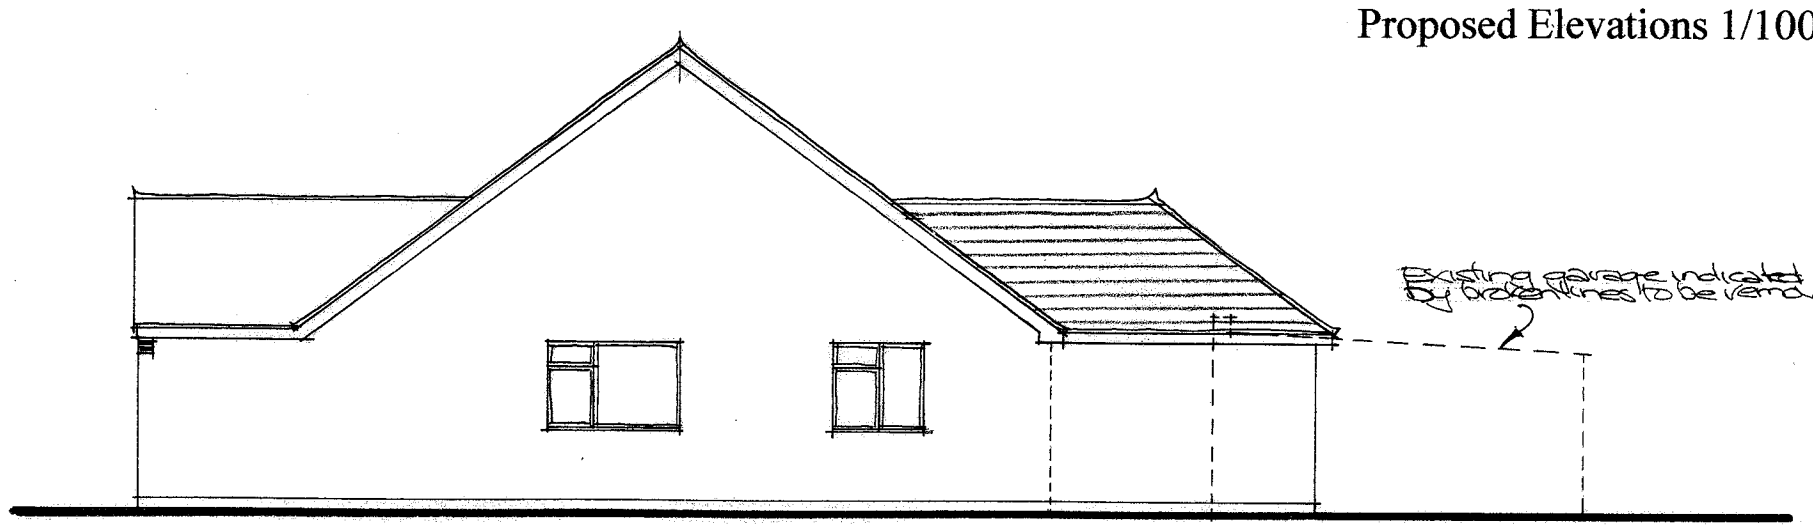

Existing garage indicated by broken lines to be removed.

Proposed Side Elevation.

Amendments.
Rev A: 10/07/2009 - Elevations amended & roof height adjusted.

Paul Trussler
44 Firle Road
Lancing
West Sussex
BN15 0NZ

Proposed rear extension: *For Mr & Mrs Allen*
2 SILVERDALE DRIVE, SOMPTING, WEST SUSSEX BN15 9SH

Drawing No. 29/375/2 (A)