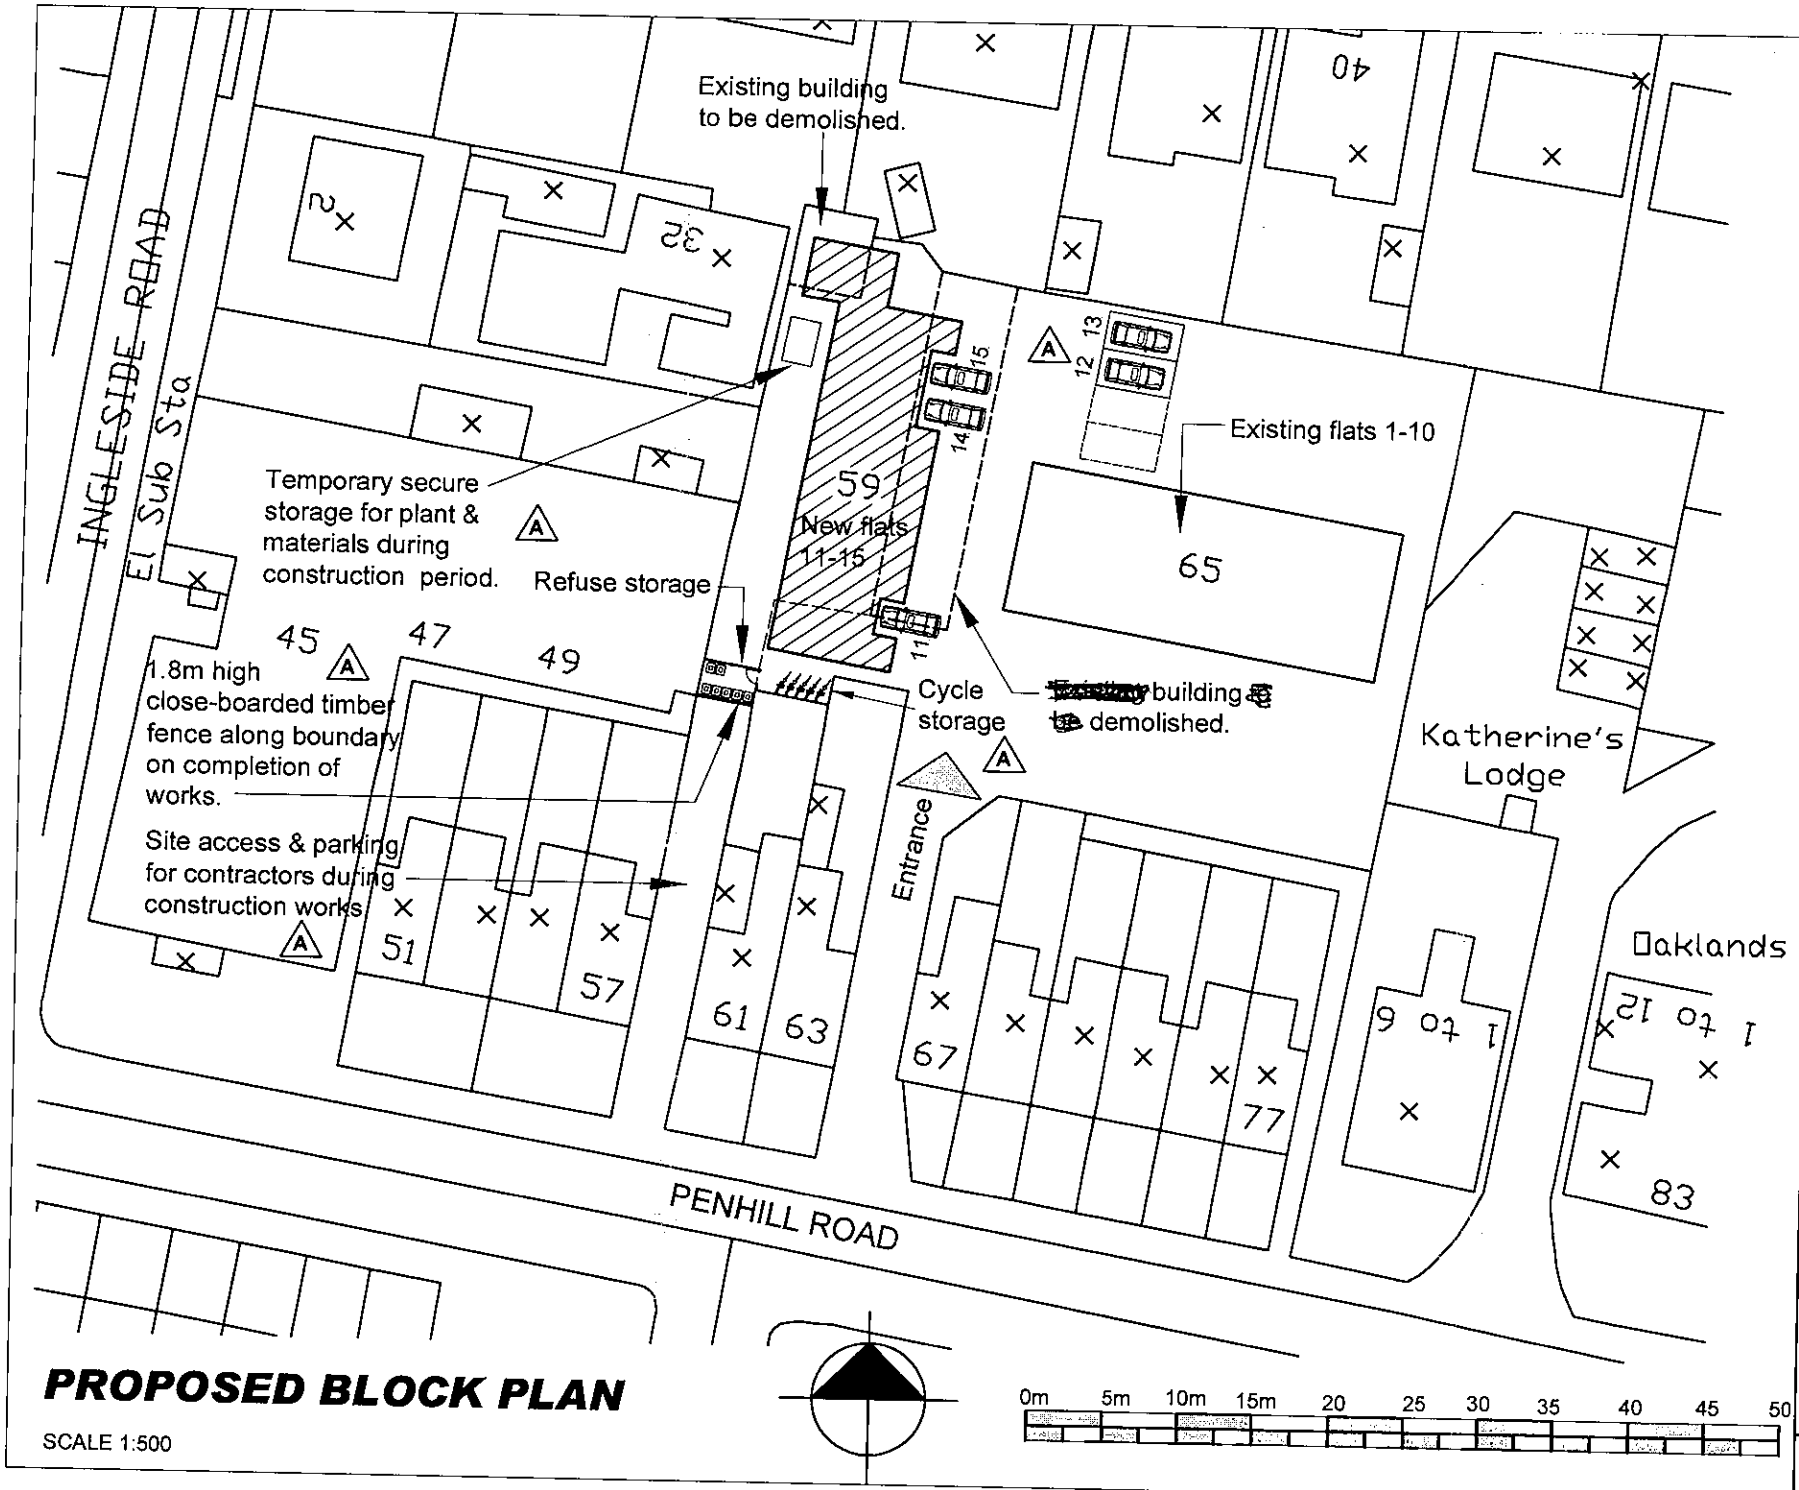



**PROPOSED BLOCK PLAN**

SCALE 1:500

PLANNING APPLICATION

| Rev | |
|---|---|
| A | **20.07.2009 Amendments in compliance with conditions of approval.** |

Client
Peter Winslow
PR Homes Direct Ltd.

Project
59 PENHILL ROAD
LANCING:
5 New Flats.

Title
Proposed
Block Plan

| Drawn by | Scale | Date |
|---|---|---|
| MH | 1:500 | July 2007 |


stuart radley associates
Chartered Building Surveyors
RICS
336 Kingsway, Hove
East Sussex BN3 4LW
Tel. 01273 420606
Fax. 01273 420707
e-mail.
stuartradley@ricsonline.org


Drawing No. P65PC/01A/FP | A