

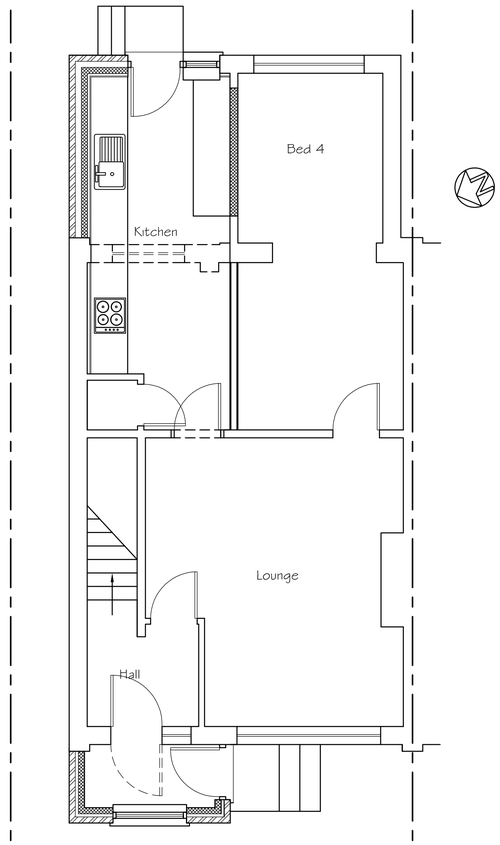


Proposed Ground Floor Plan

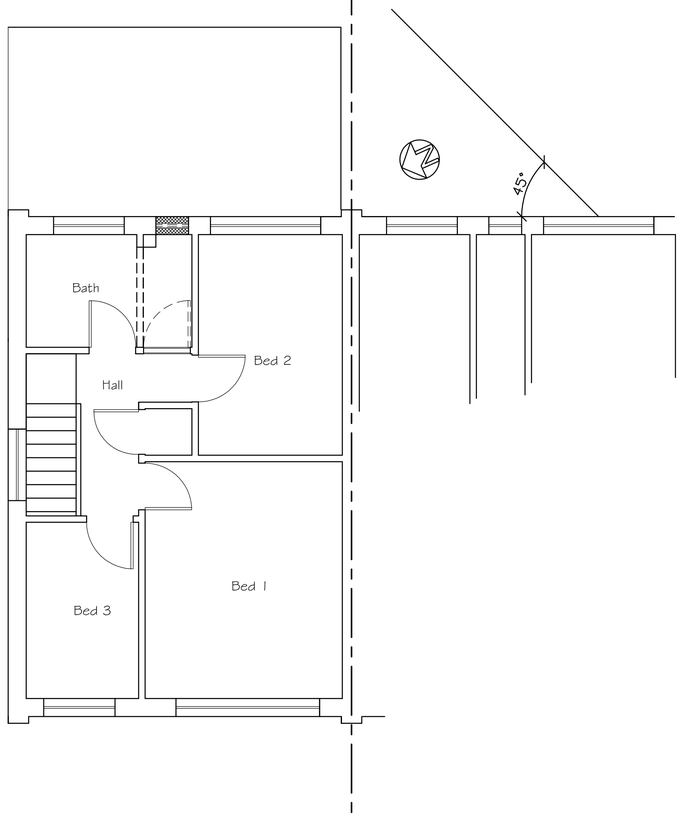


Proposed First Floor Plan

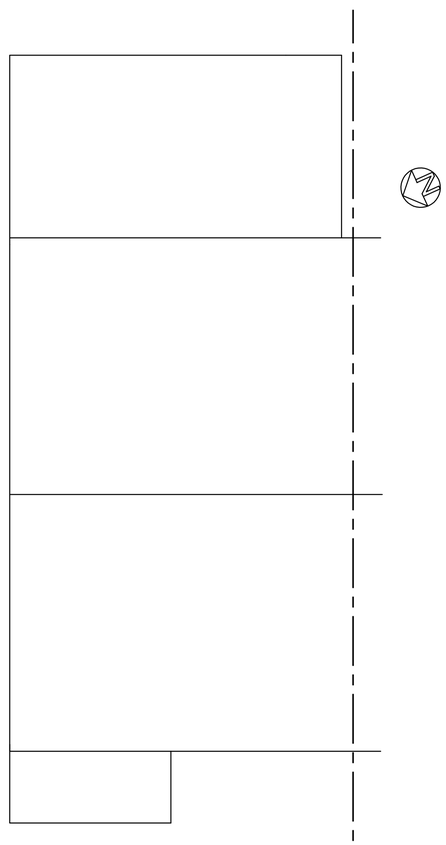


Proposed Roof Plan

0 0.5 1 2 3 4 5 6 7 8 9 10


SCALE 1:50

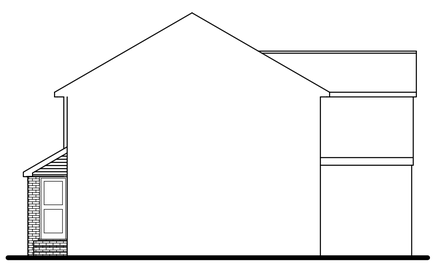


Proposed Side (South-West) Elevation

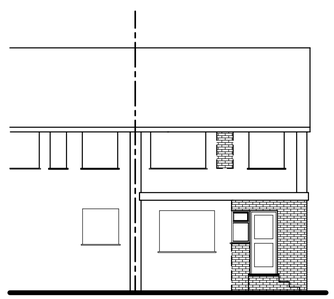

Proposed Rear (South-East) Elevation

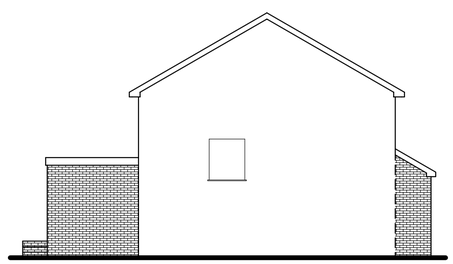

Proposed Side (North-East) Elevation

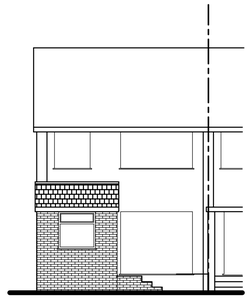

Proposed Front (North-West) Elevation

0 0.5 1 2 3 4 5 6 7 8 9 10

SCALE 1:100

Tony Rogers
Building Consultants
Address: 40 Dawn Crescent, Upper Beeding
West Sussex, BN44 3WH
Telephone: 01903 815225 Fax: 01903 815225

Rev.	Date:	Revision Description:
A	March 2023	Steps shown to rear door
B	May 2023	Extension moved and pitch roof added
C	Nov 2023	First floor removed

Client: Mr R Hockin

Address: 16 Larkfield Close
Lancing
West Sussex
BN15 8DP

Project: Proposed ground and first floor rear extension and front porch

Scale: 1:50 1:100
Paper Size A1

Date: March 2023

Drawing No: 23/1534/02

Drawn By: AWR

Revision: C