
PROPOSED REAR ELEVATION 1-100 A4 1m, 2m, 3m



PROPOSED SIDE ELEVATION REV C

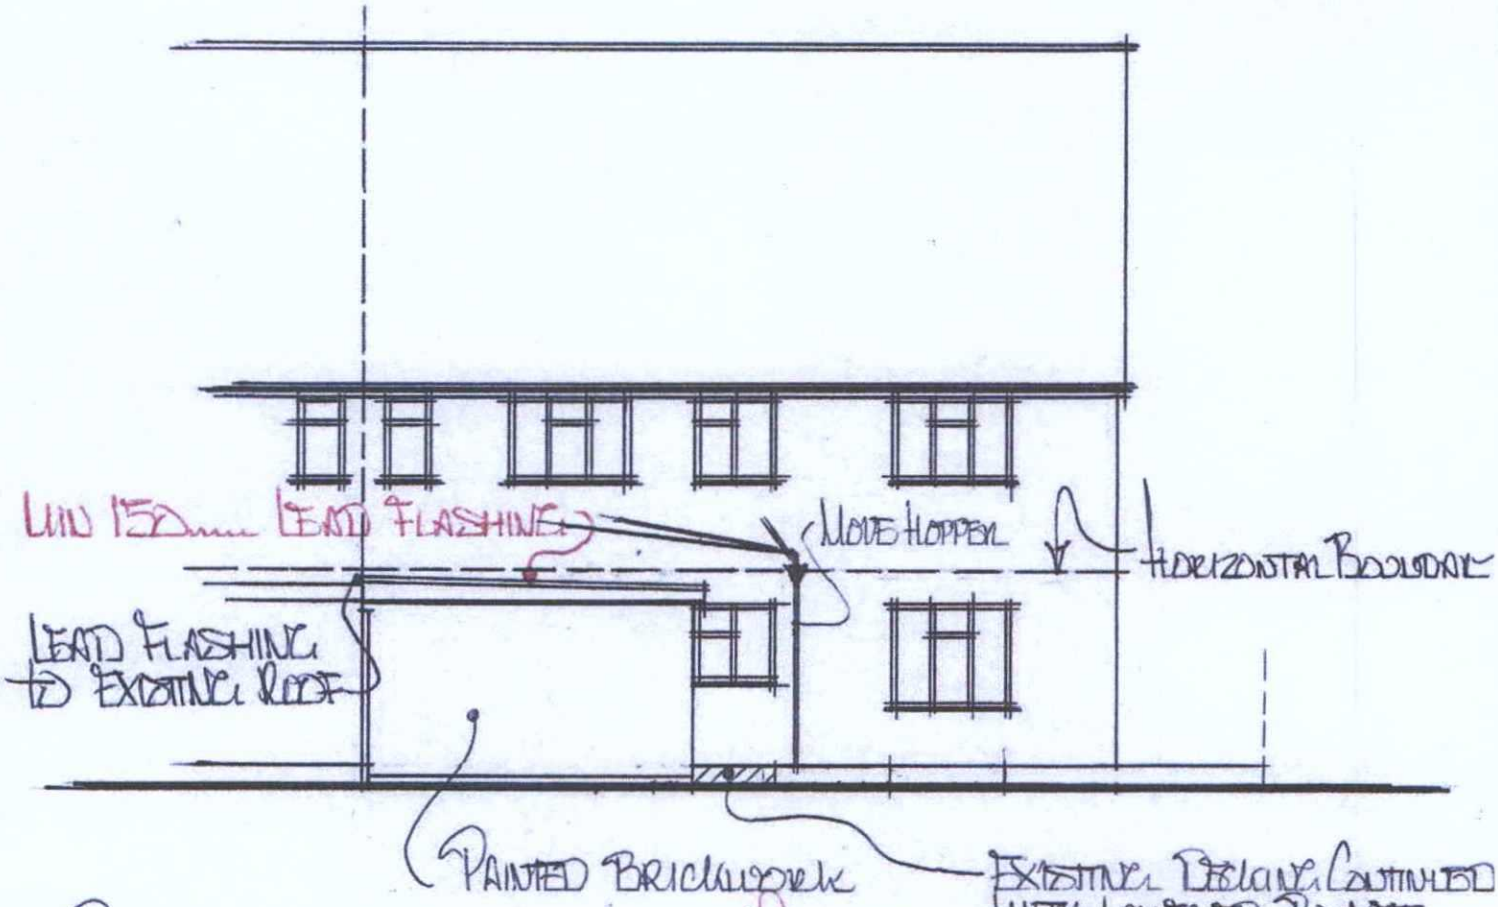