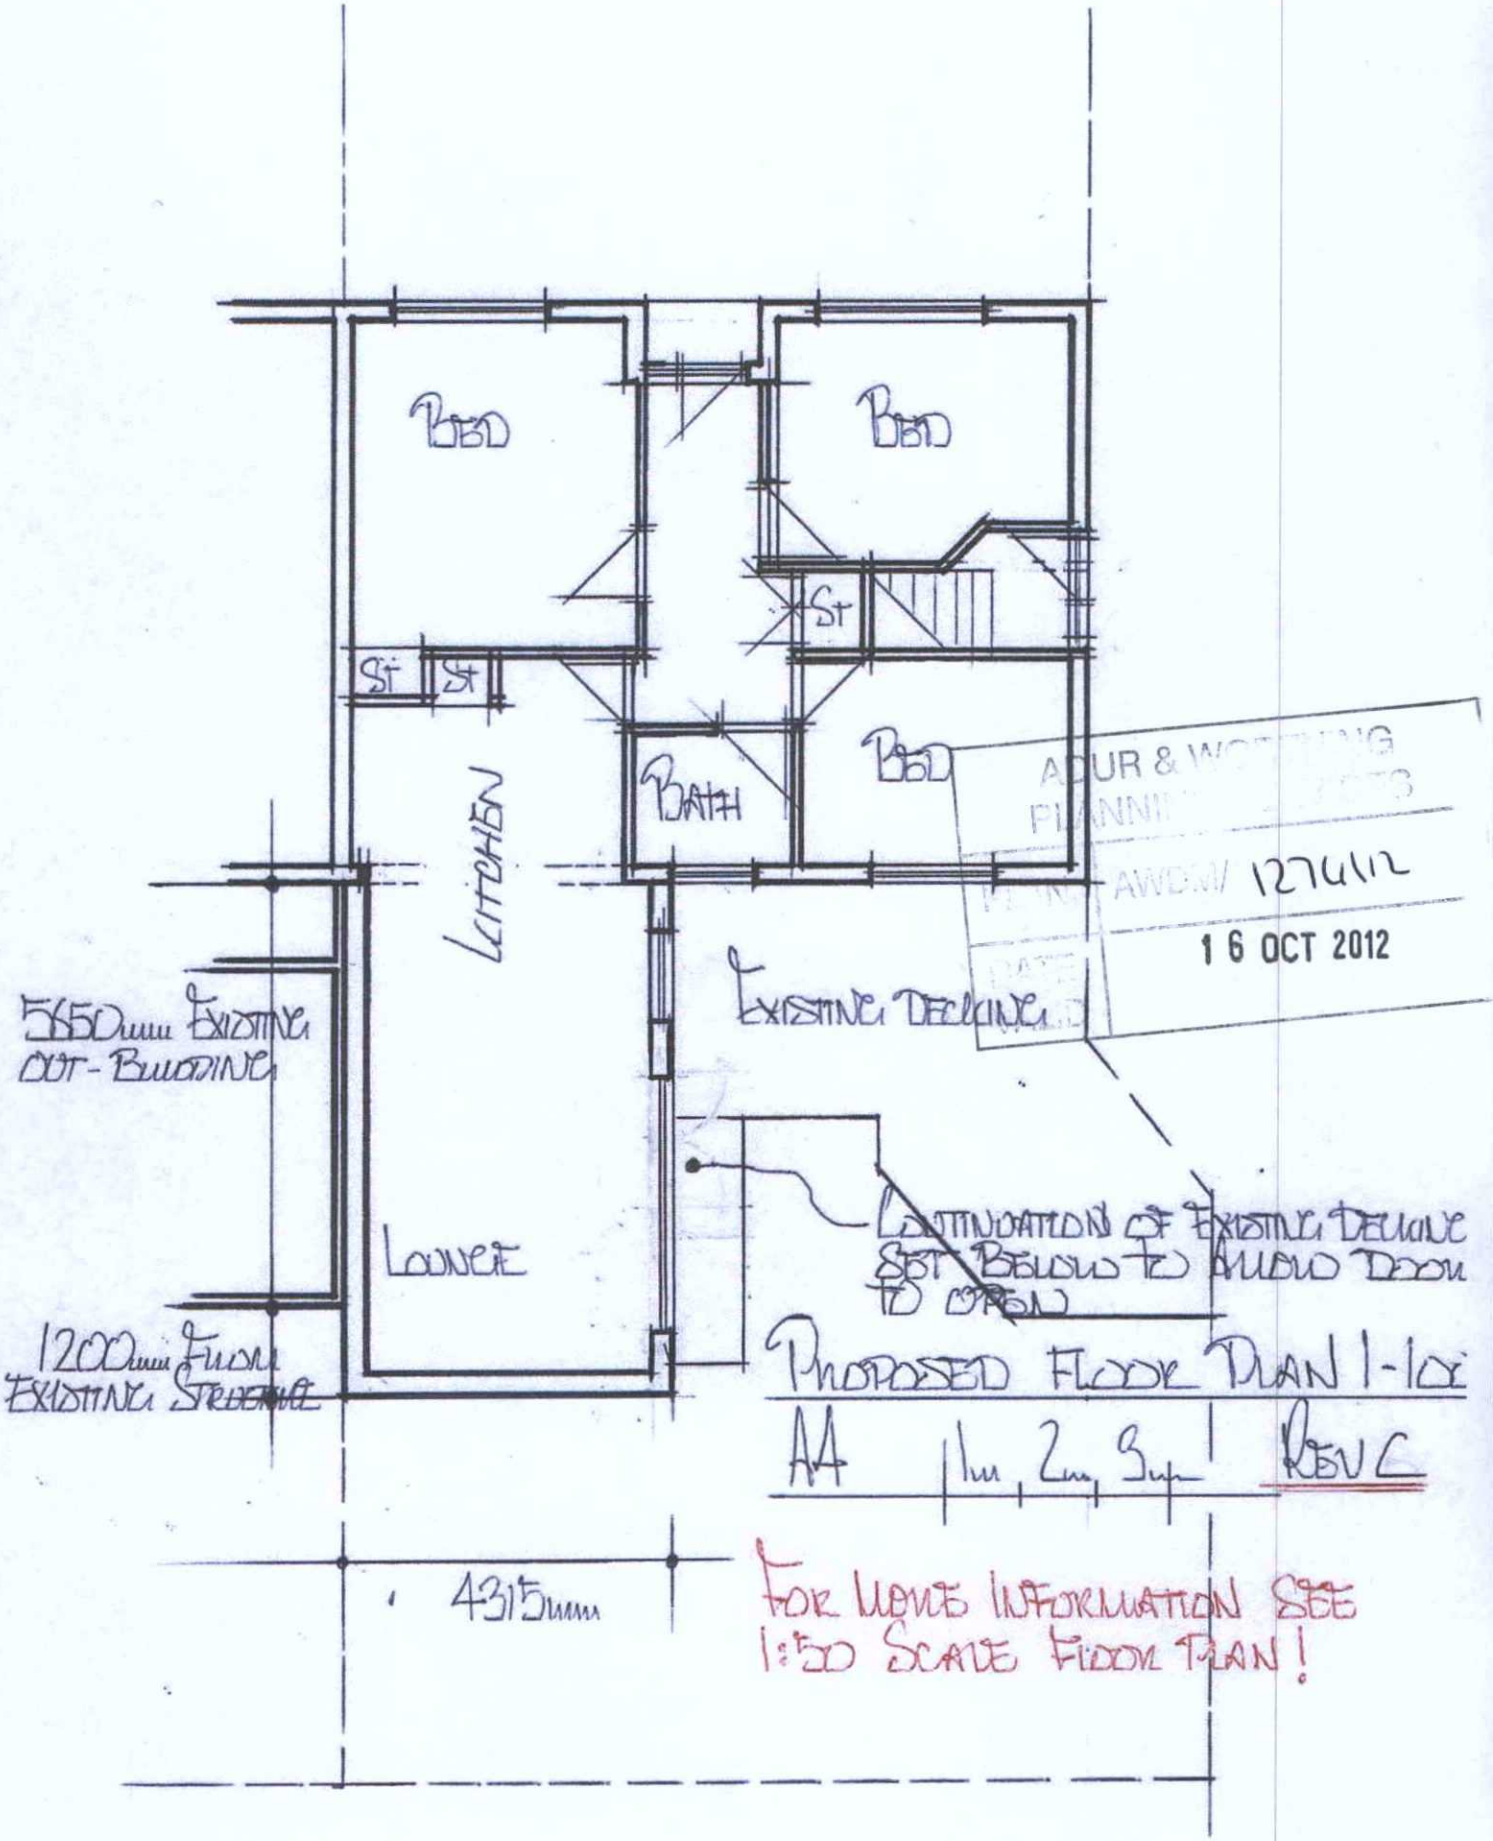
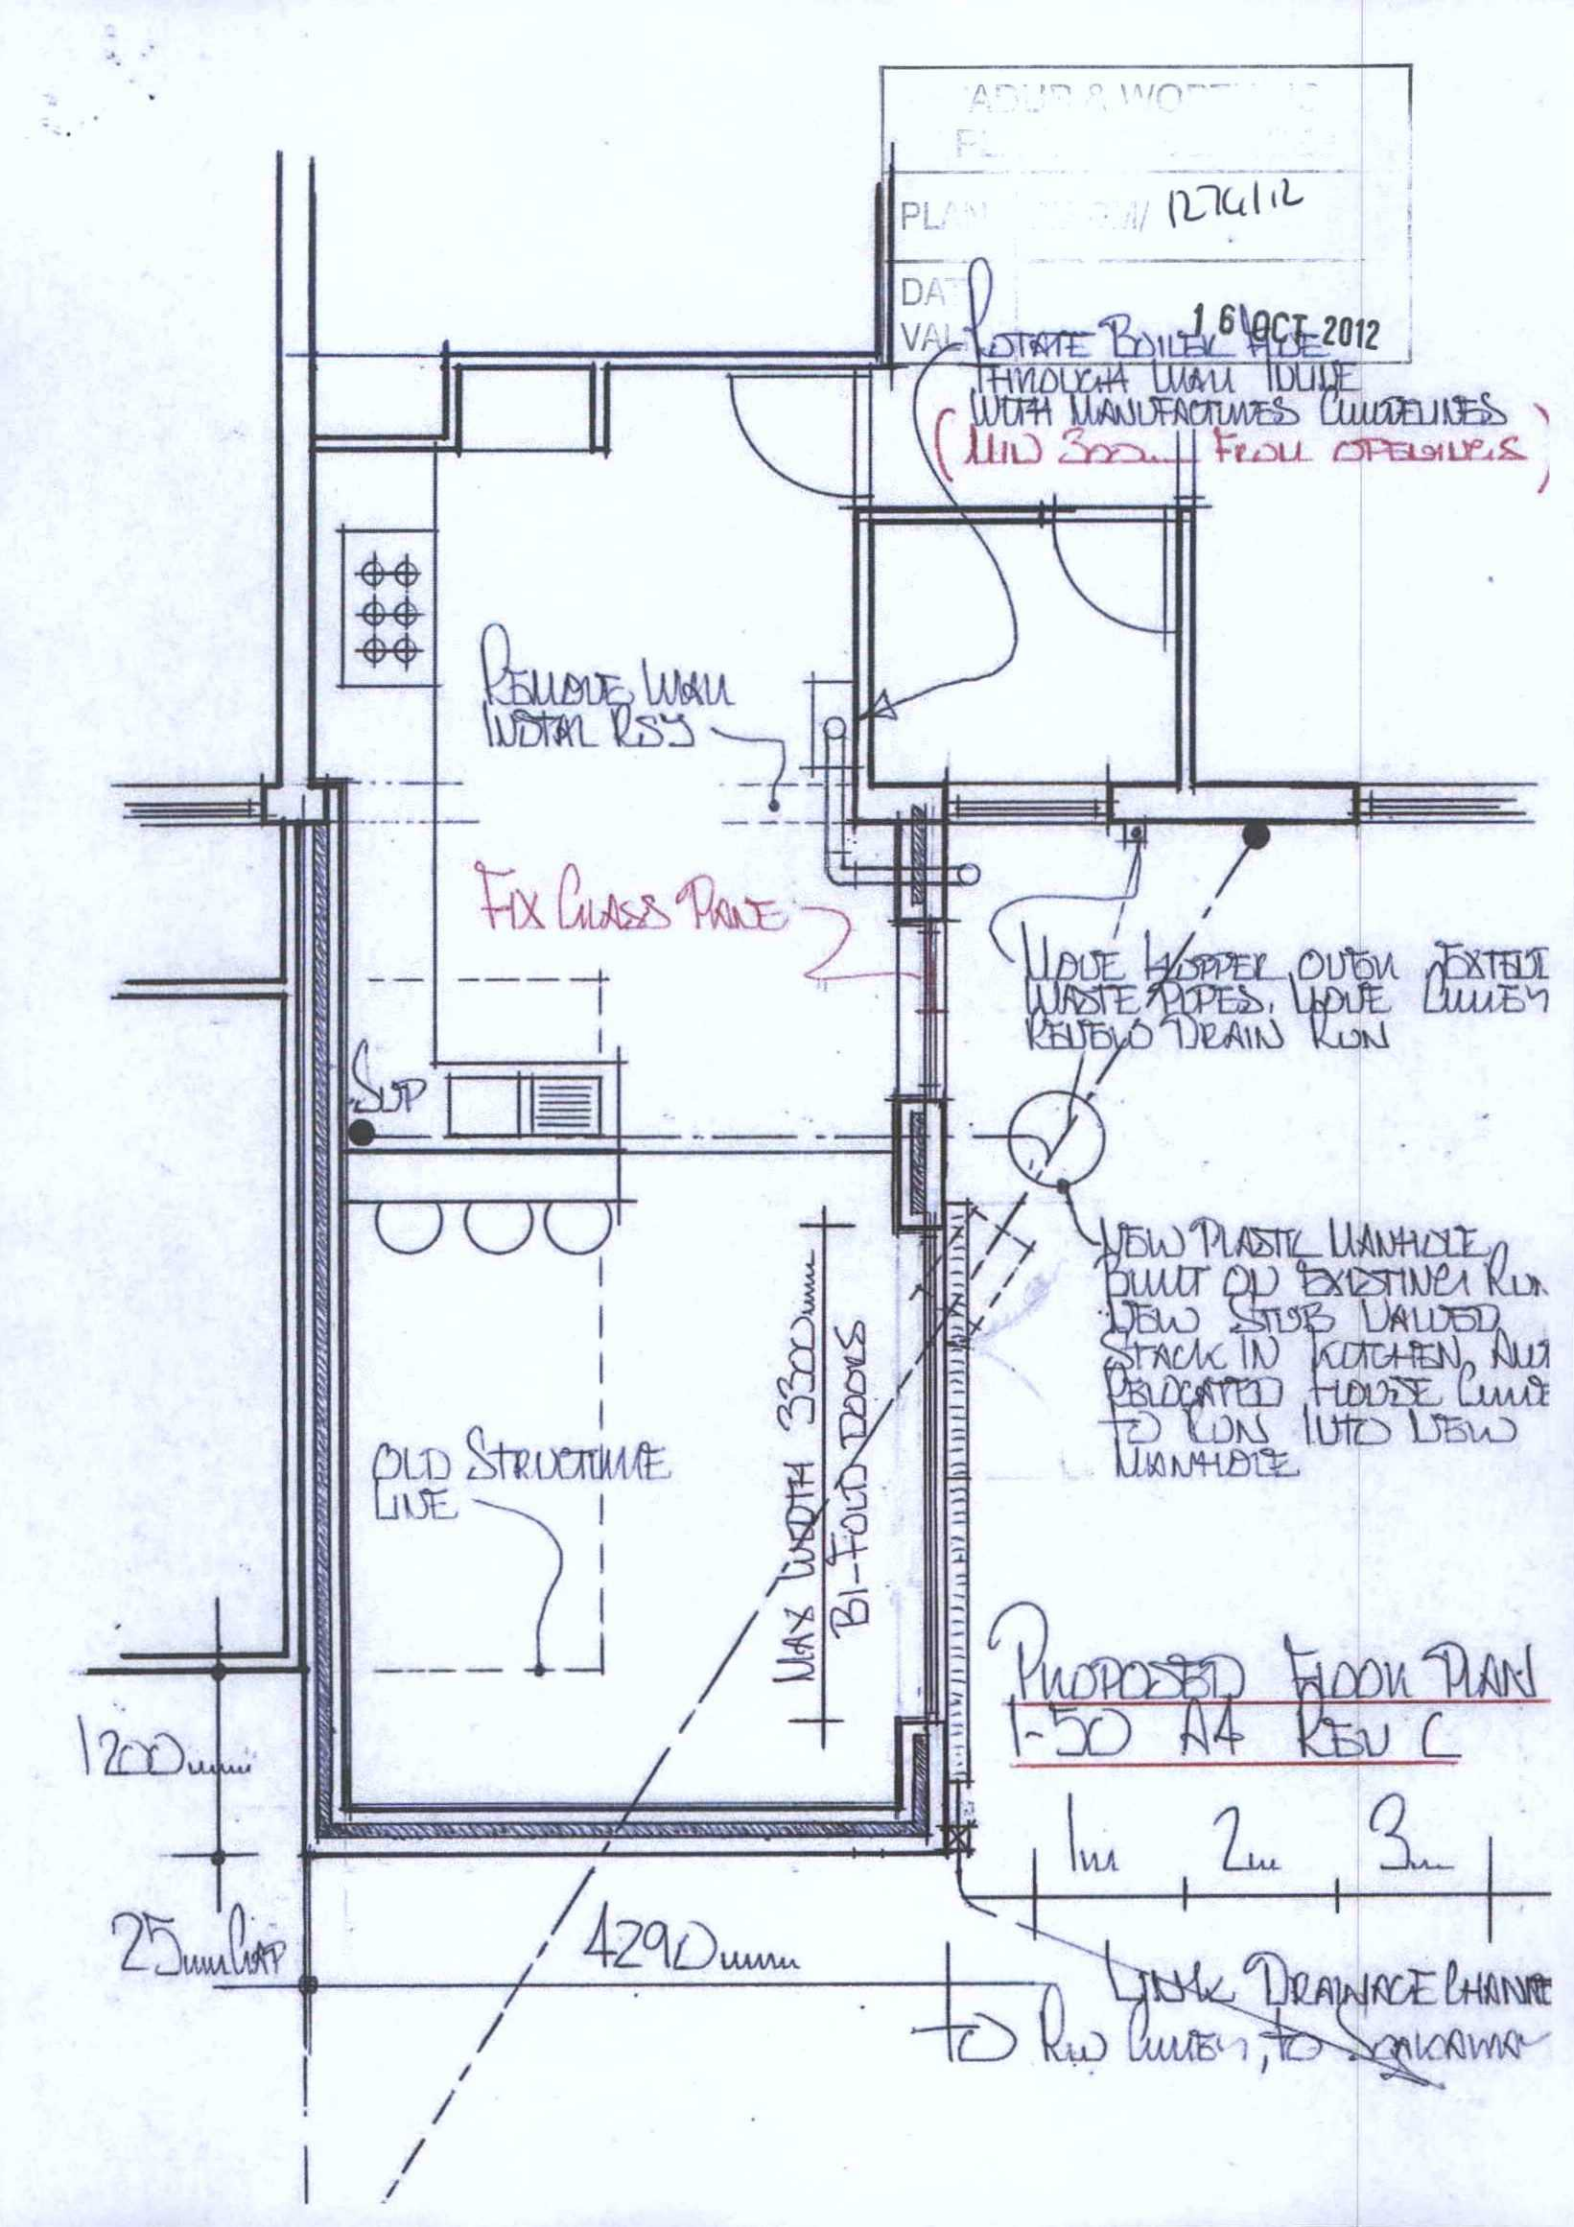

BED
BED
St
St
St
BATH
BED
KITCHEN
5650mm EXISTING
OUT-BUILDING
EXISTING DECKING
LOUNGE
CONTINUATION OF EXISTING DECKING
SET BELOW TO ALLOW DOOR
TO OPEN
1200mm FINISH
EXISTING STRUCTURE
4315mm
ADUR & WORTHING
PLANNING
AWDM/ 1274/12
1 6 OCT 2012
PROPOSED FLOOR PLAN 1-100
A4 1:100, 2:50, 3:50 REV C
FOR MORE INFORMATION SEE
1:50 SCALE FLOOR PLAN!



PROPOSED FLOOR PLAN
1-50 A4 REV C