
ULTIMATE ROOF HEIGHT TO BE SET 150mm BELOW THE HORIZONTAL BOUNDARY LINE TO ALLOW FOR THE LEAD FLASHING

SECTION VIEW 1-50 SCALE A4 REV C

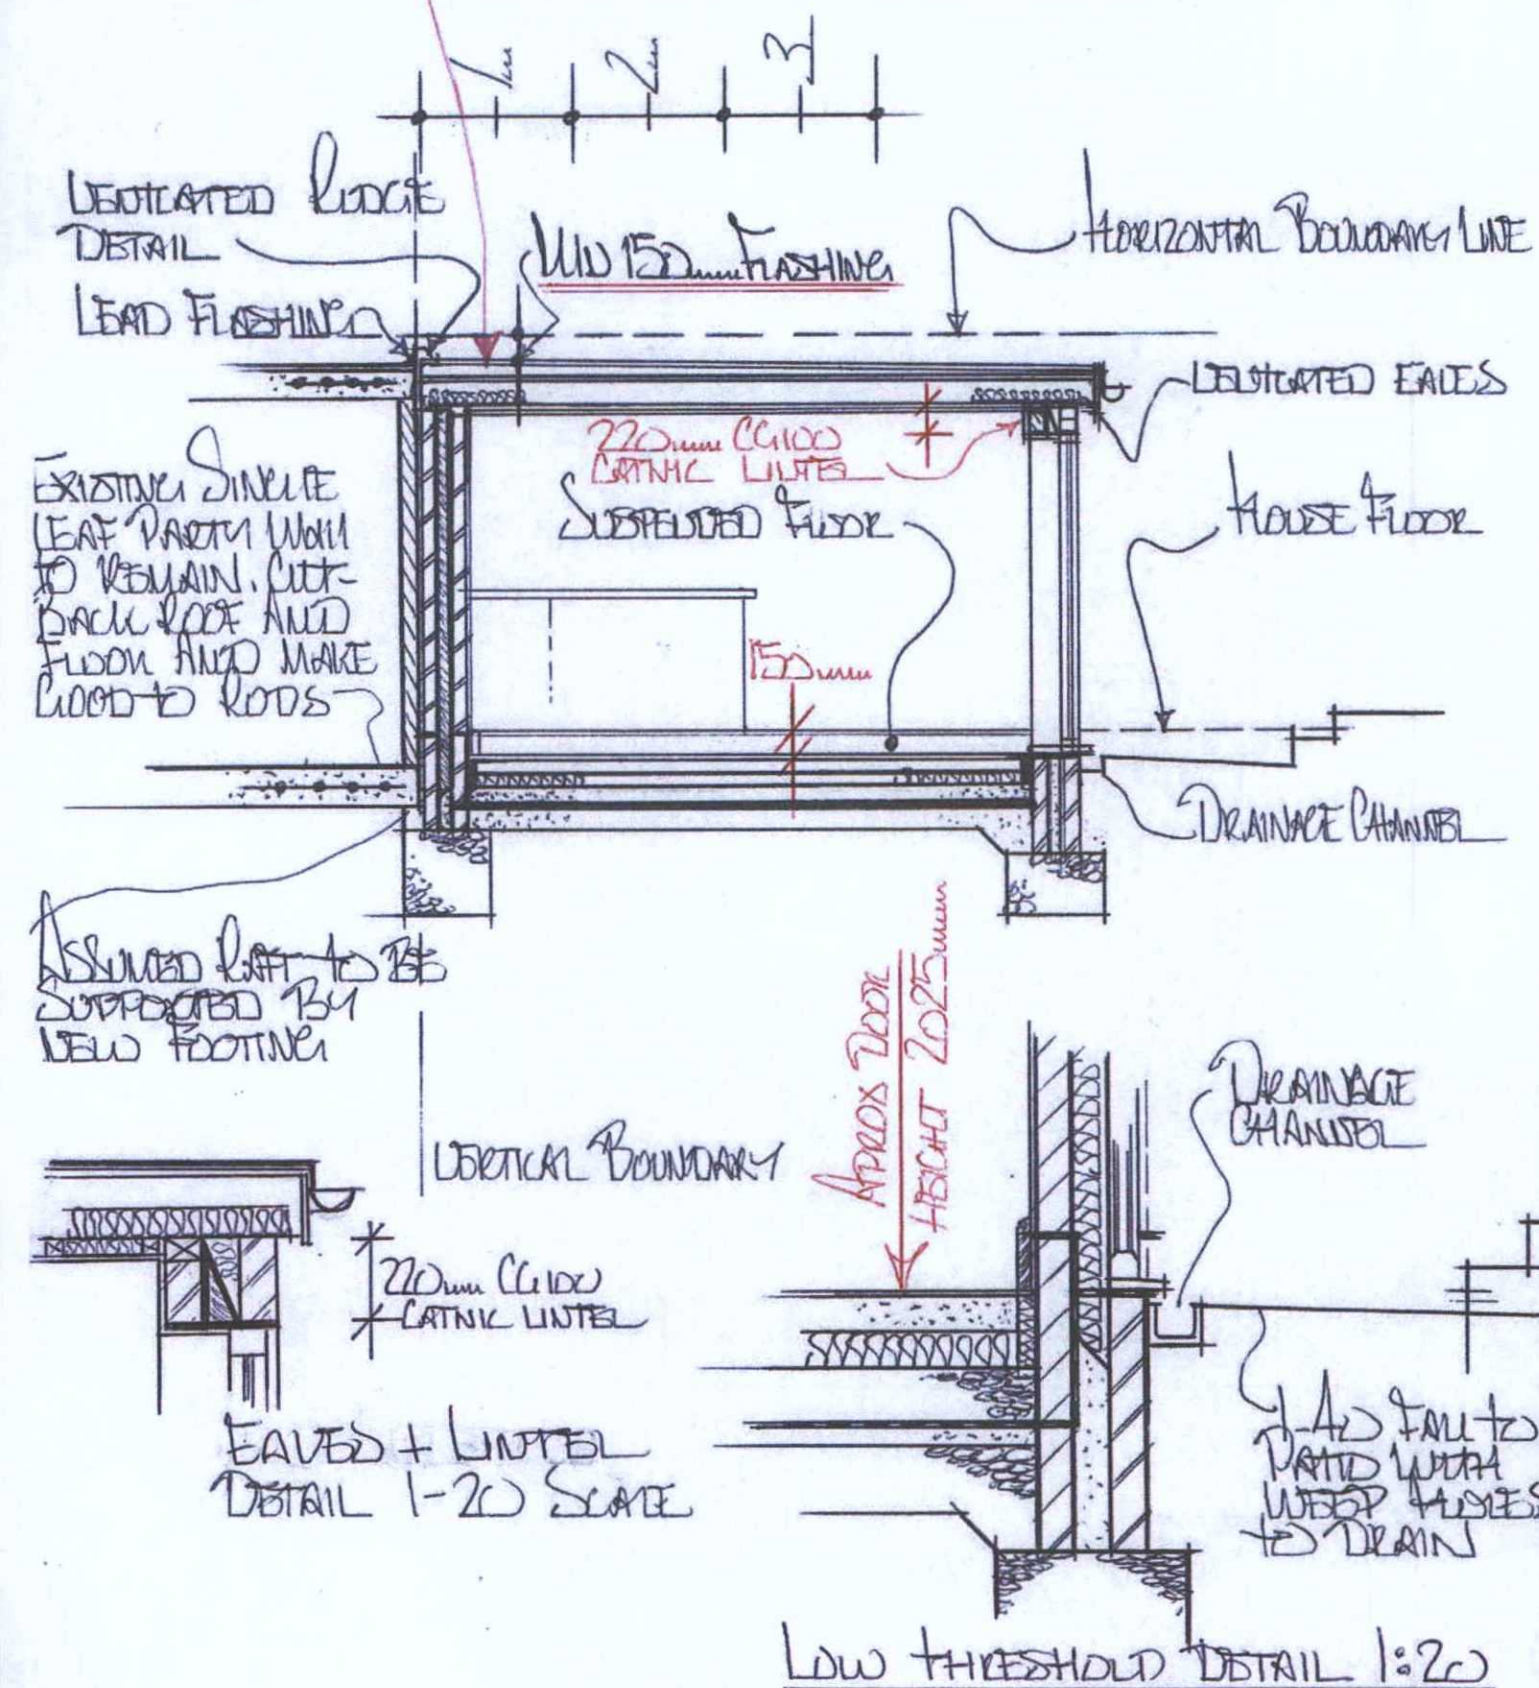

EAVES + LINTEL DETAIL 1-20 SCALE

LOW THRESHOLD DETAIL 1:20