
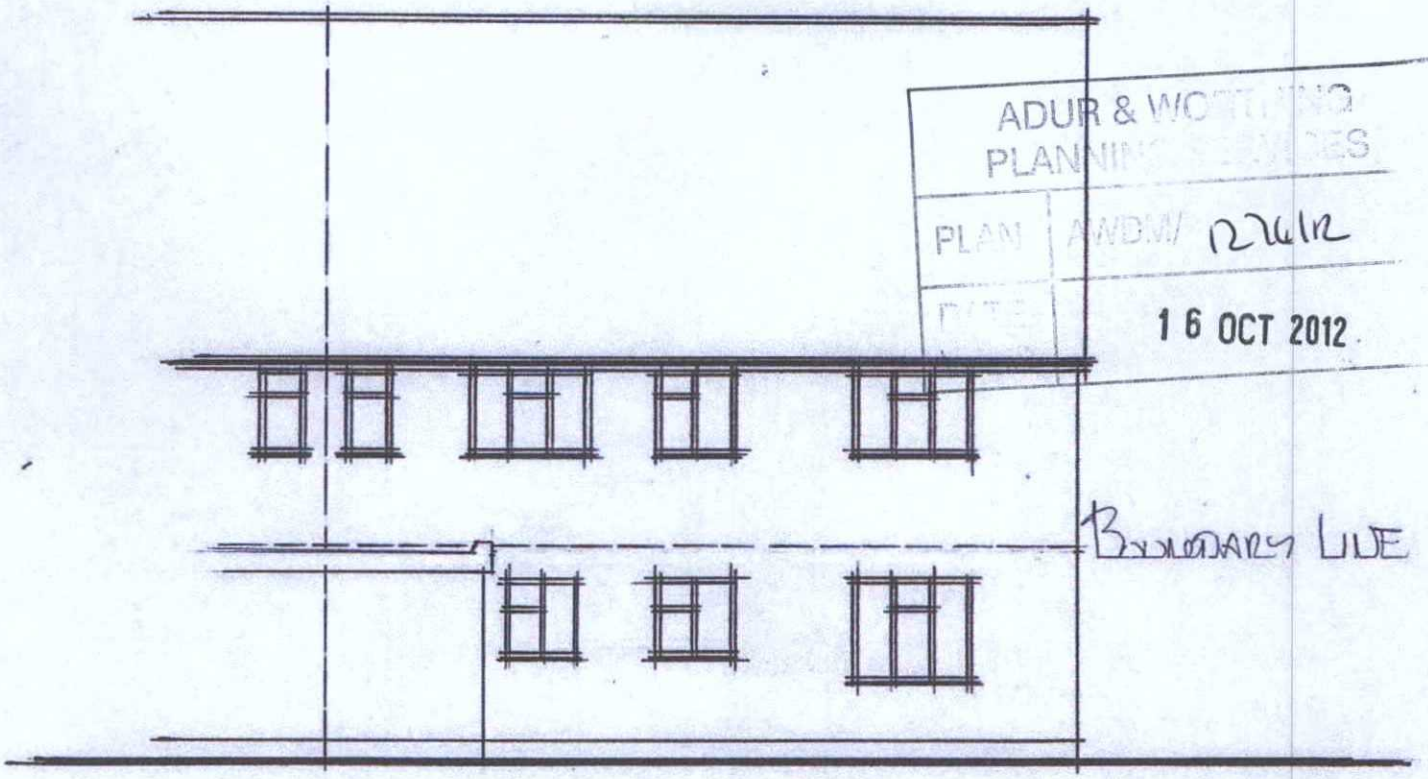


ADUR & WORTHING
PLANNING SERVICES
PLAN AWDM/ 1226/12
DATE 16 OCT 2012

EXISTING REAR ELEVATION 1-100 A4 1st, 2nd, 3rd

REV B

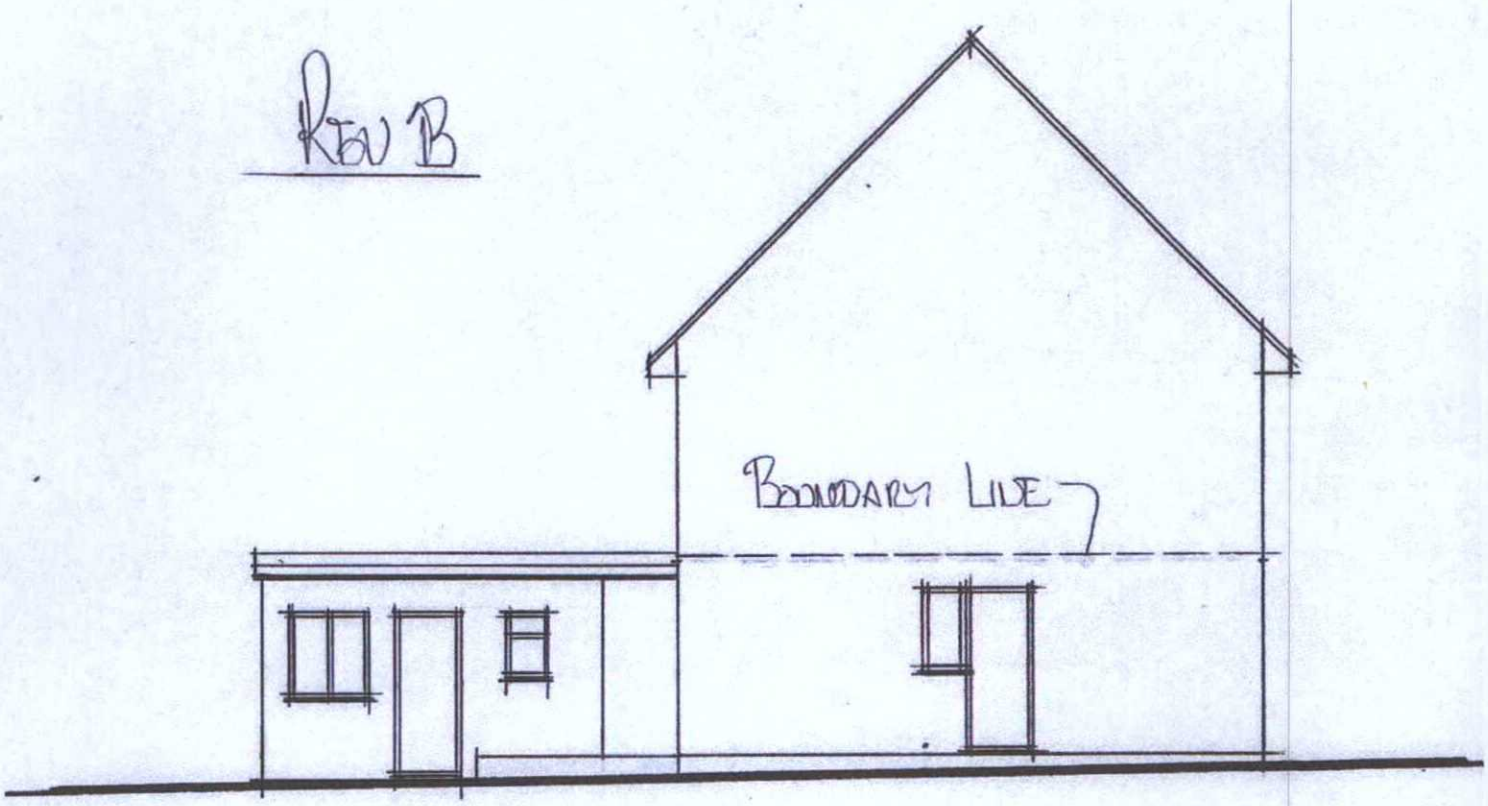

EXISTING SIDE ELEVATION 1-100 A4