Do Not Scale. All dimensions and conditions are to be checked on site prior to preparing drawings or commencing any work. © This drawing is the property of JDRM Architectural Design LLP and protected by the Copyright, Designs and Patents Act, 1988

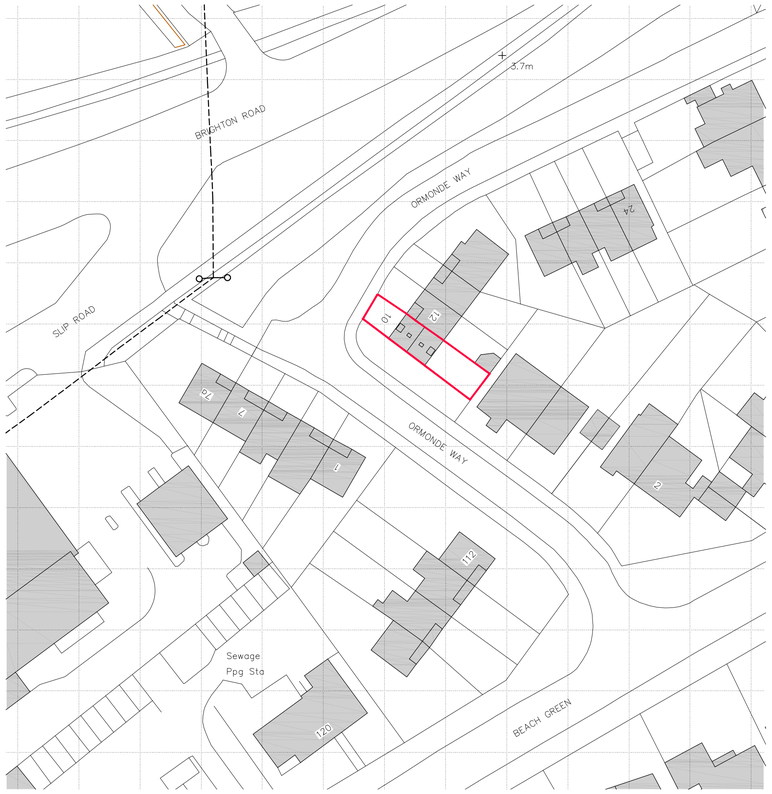

P01 **SITE PLAN** **1:500**
EXISTING

0 2 5 10 25 50
Scale in metres

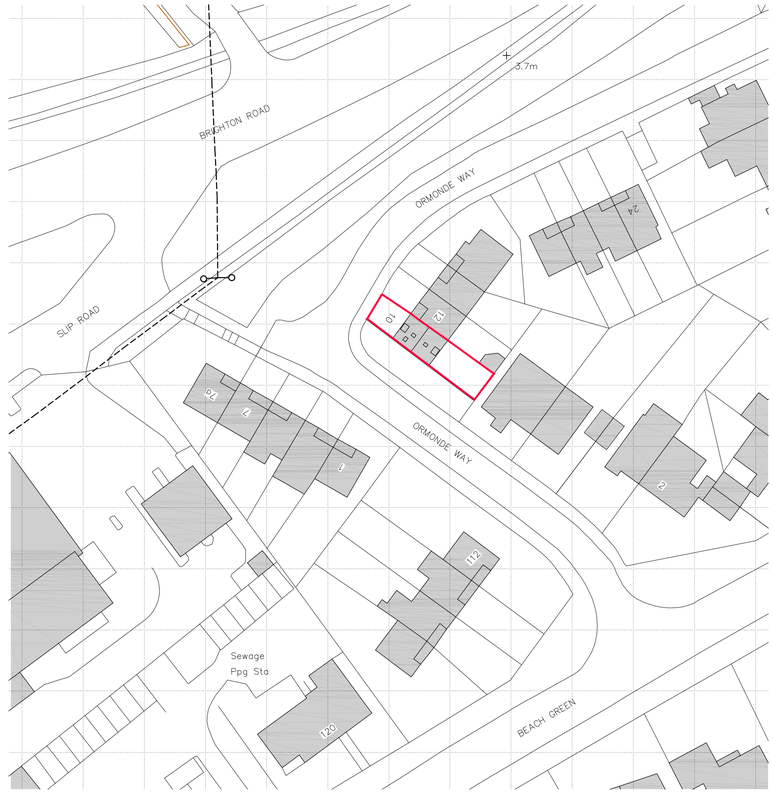

P01 **SITE PLAN** **1:500**
PROPOSED

0 2 5 10 25 50
Scale in metres



P02 **BLOCK PLAN** **1:1250**
EXISTING

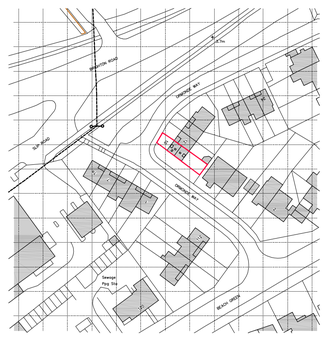

P02 **BLOCK PLAN** **1:1250**
PROPOSED

Rev:	Date:	Notes:	Drawn:	Checked:
A	05.04.2019	NEW ROOFLIGHT SHOWN ON PROPOSED BLOCK PLAN	RM	JD
/	27.03.2019	ISSUE OR APPROVAL	RM	JD

Project:
10 Ormonde Way, Shoreham-by-Sea
SOUTHWICK, SUSSEX
EMPIRE LAND AND HOMES

JDRM ARCHITECTURAL DESIGN LLP

drawing number: **2134(11)001** rev: **A**

EXISTING + PROPOSED
SITE LOCATION + BLOCK PLAN

SCALE 1:1250 + 1:500 @ A1

Issued for:
APPROVAL

Drawn by: RM
Checked by: JD

J D R M / 17 Coventry St / Brighton / BN1 5PP / www.jdrmarchitecture.com