Do Not Scale. All dimensions and conditions are to be checked on site prior to preparing drawings or commencing any work. © This drawing is the property of JDRM Architectural Design LLP and protected by the Copyright, Designs and Patents Act. 1988

OS information obtained from Promap November 2018



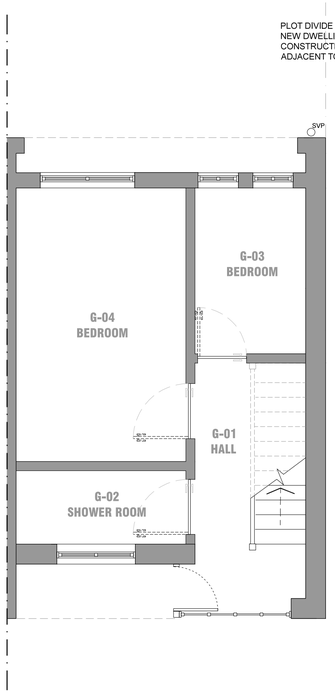

P01 GROUND FLOOR PLAN 1:50
EXISTING

0 0.5 1.0 2.0 3.0 4.0 5.0
Scale in metres

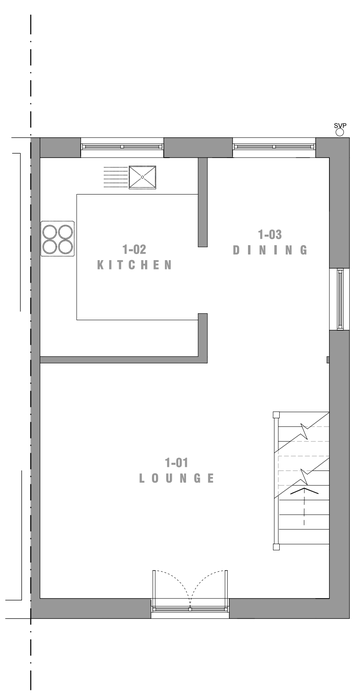

P02 FIRST FLOOR PLAN 1:50
EXISTING

0 0.5 1.0 2.0 3.0 4.0 5.0
Scale in metres

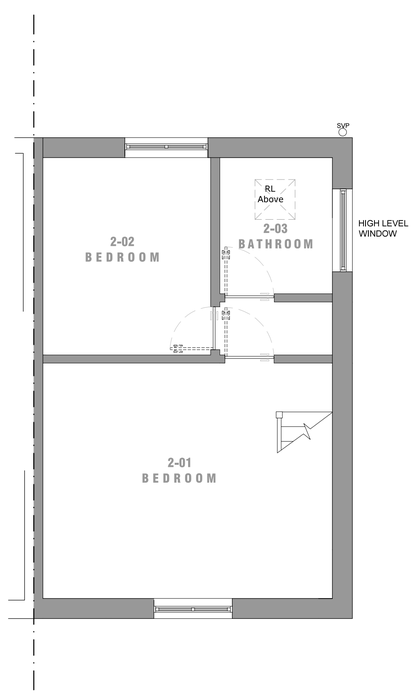

P03 SECOND FLOOR PLAN 1:50
EXISTING

0 0.5 1.0 2.0 3.0 4.0 5.0
Scale in metres

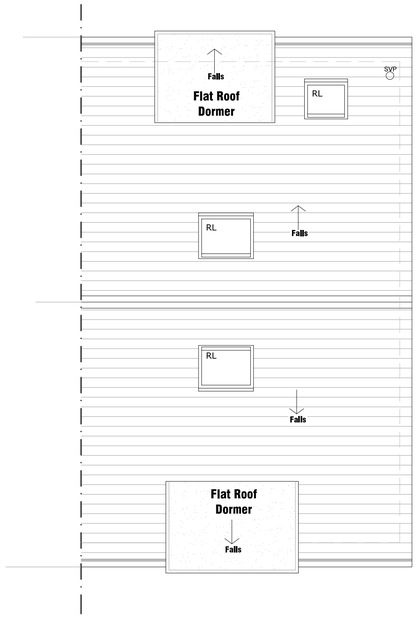

P04 ROOF PLAN 1:50
EXISTING

0 0.5 1.0 2.0 3.0 4.0 5.0
Scale in metres

Rev:	Date:	Notes:	Drawn:	Checked:
A	16.04.2019	Bathroom rooflight added to roof plan	RM	JD
/	27.03.2019	ISSUE FOR CLIENT COMMENT	RM	JD

Project:
10 Ormonde Way, Shoreham-by-Sea
SOUTHWICK, SUSSEX
EMPIRE LAND AND HOMES

JDRM ARCHITECTURAL DESIGN LLP

drawing number: **2134(20)001** rev: **A**

EXISTING PLANS
GROUND - ROOF

SCALE 1:100 @ A1

Issued for:
APPROVAL

Drawn by: RM
Checked by: JD

J D R M / 17 Coventry St / Brighton / BN1 5PP / www.jdrmarchitecture.com