Do Not Scale. All dimensions and conditions are to be checked on site prior to preparing drawings or commencing any work. © This drawing is the property of JDRM Architectural Design LLP and protected by the Copyright, Designs and Patents Act, 1988

OS information obtained from Promap November 2018



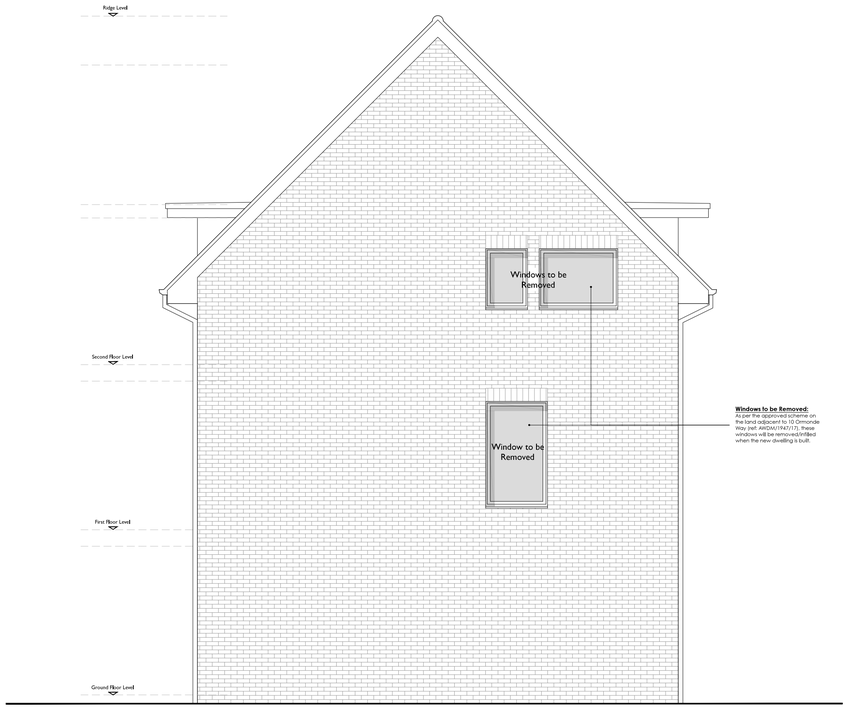

Windows to be Removed:
As per the approved scheme on the land adjacent to 10 Ormonde Way (ref: AWDM/1947/17), these windows will be removed/infilled when the new dwelling is built.

E01 SIDE GABLE ELEVATION 1:50
EXISTING

0 0.5 1.0 2.0 3.0 4.0 5.0
Scale in metres

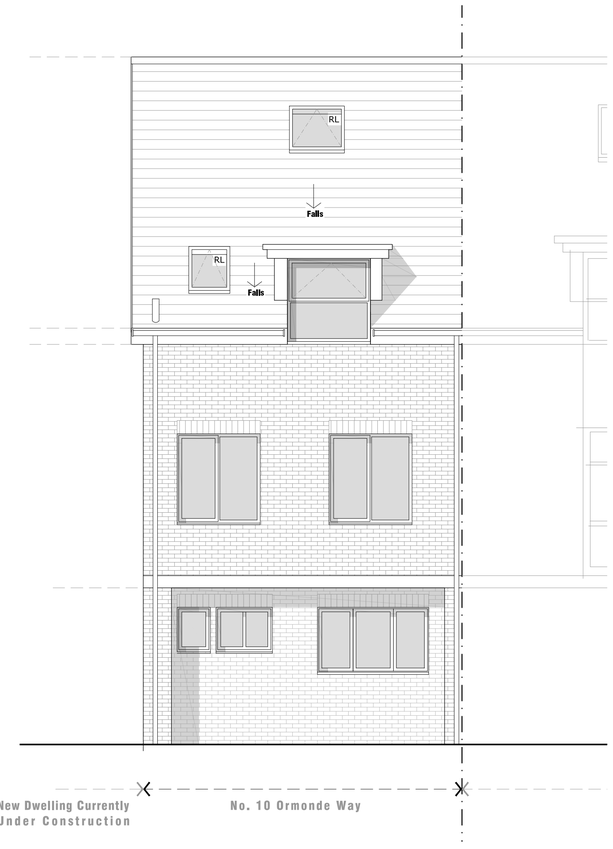

E02 REAR ELEVATION 1:50
EXISTING

0 0.5 1.0 2.0 3.0 4.0 5.0
Scale in metres

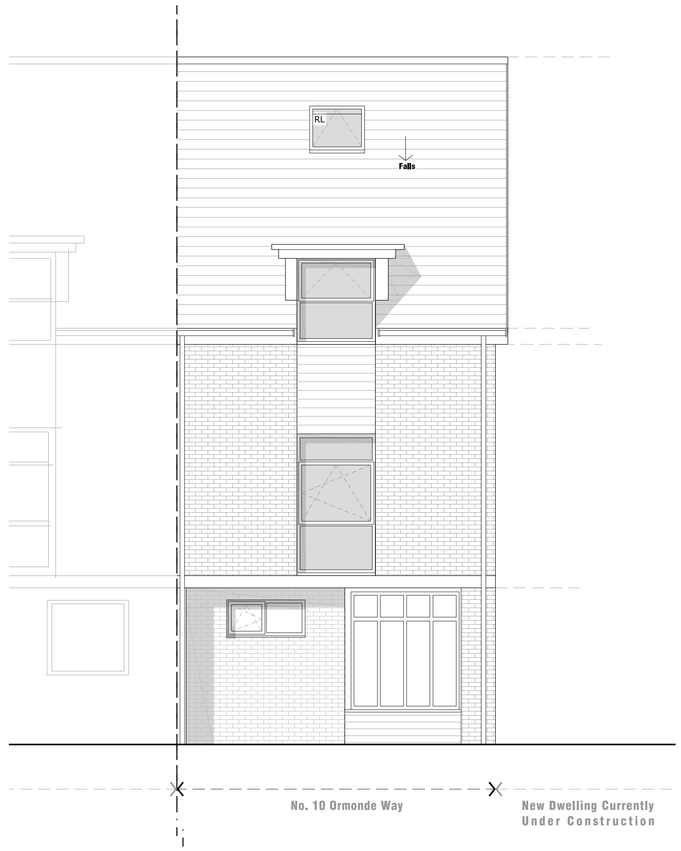

E03 FRONT ELEVATION 1:50
EXISTING

0 0.5 1.0 2.0 3.0 4.0 5.0
Scale in metres

Rev:	Date:	Notes:	Drawn:	Checked:
/	27.03.2019	ISSUE FOR CLIENT COMMENT	RM	JD

Project:
10 Ormonde Way, Shoreham-by-Sea

SOUTHWICK, SUSSEX
EMPIRE LAND AND HOMES

JDRM ARCHITECTURAL DESIGN LLP

drawing number:
2134(30)001

rev:
/

EXISTING ELEVATIONS

SCALE 1:100 @ A1

Issued for:
APPROVAL

Drawn by: RM
Checked by: JD

J D R M / 17 Coventry St / Brighton / BN1 5PP / www.jdrmarchitecture.com