Do Not Scale. All dimensions and conditions are to be checked on site prior to preparing drawings or commencing any work. © This drawing is the property of JDRM Architectural Design LLP and protected by the Copyright, Designs and Patents Act. 1988

OS information obtained from Promap November 2018



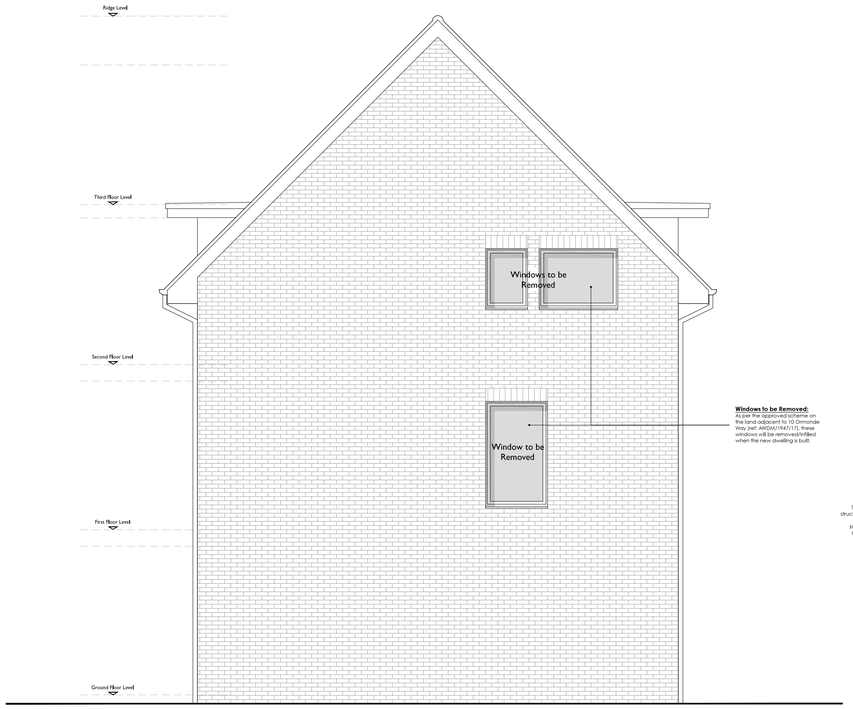

E01 SIDE GABLE ELEVATION - SOUTH WEST 1:50
PROPOSED

0 0.5 1.0 2.0 3.0 4.0 5.0
Scale in metres

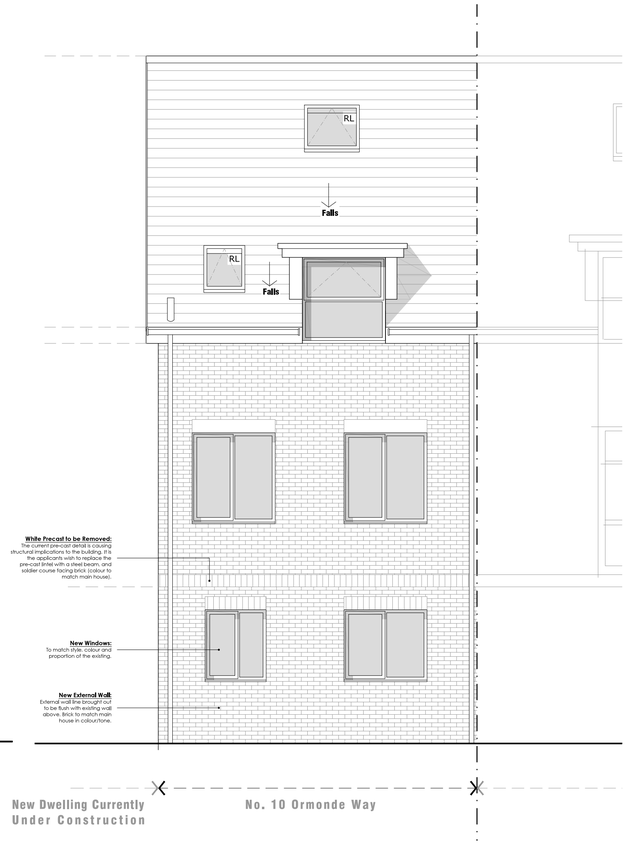

E02 REAR ELEVATION - SOUTH EAST 1:50
PROPOSED

0 0.5 1.0 2.0 3.0 4.0 5.0
Scale in metres

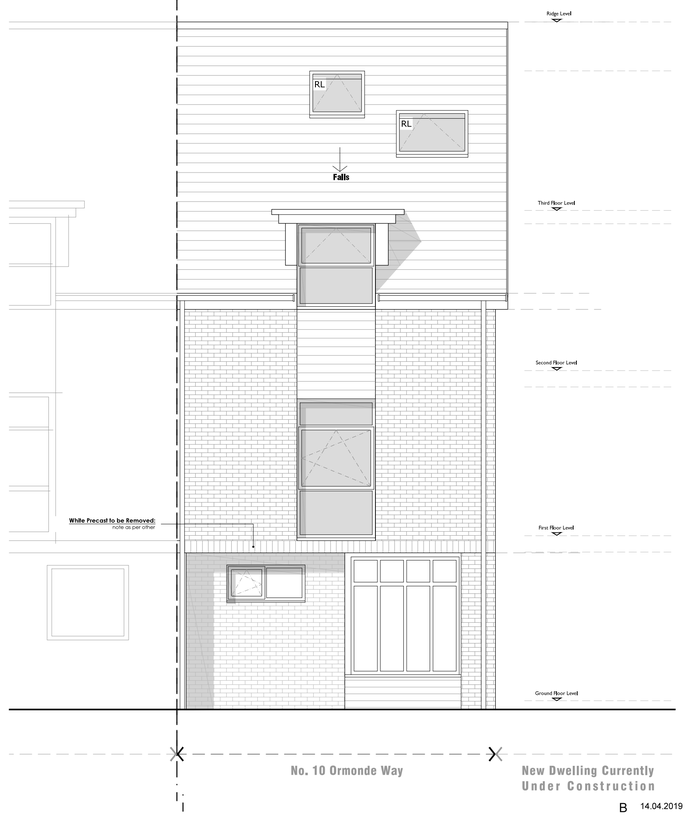

E03 FRONT ELEVATION - NORTH WEST 1:50
PROPOSED

0 0.5 1.0 2.0 3.0 4.0 5.0
Scale in metres

Rev:	Date:	Notes:	Drawn:	Checked:
B	14.04.2019	ROOFLIGHT TO FRONT ELEVATION ADDED	RM	JD
A	05.04.2019	ELEVATIONS SHOWN	RM	JD
/	27.03.2019	ISSUE FOR CLIENT COMMENT	RM	JD

Project:
10 Ormonde Way, Shoreham-by-Sea

SOUTHWICK, SUSSEX
EMPIRE LAND AND HOMES

JDRM ARCHITECTURAL DESIGN LLP

drawing number: **2134(31)001** rev: **B**

PROPOSED ELEVATIONS

SCALE 1:100 @ A1

Issued for:
APPROVAL

Drawn by: RM
Checked by: JD

J D R M / 17 Coventry St / Brighton / BN1 5PP / www.jdrmarchitecture.com