Do Not Scale. All dimensions and conditions are to be checked on site prior to preparing drawings or commencing any work. © This drawing is the property of JDRM Architectural Design LLP and protected by the Copyright, Designs and Patents Act, 1988

OS information obtained from Promap November 2018



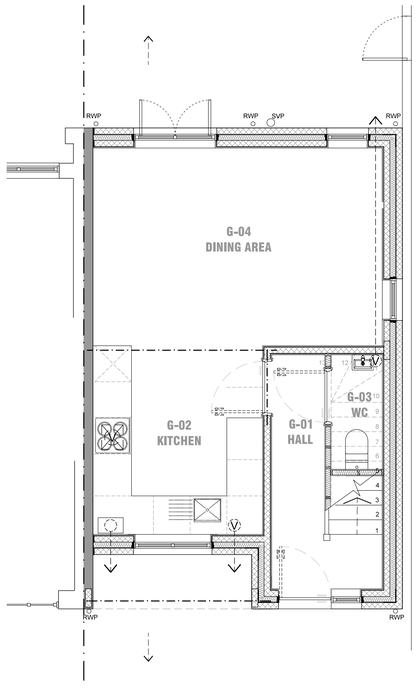

P01 **GROUND FLOOR PLAN** **1:50**
PROPOSED

0 0.5 1.0 2.0 3.0 4.0 5.0
Scale in metres

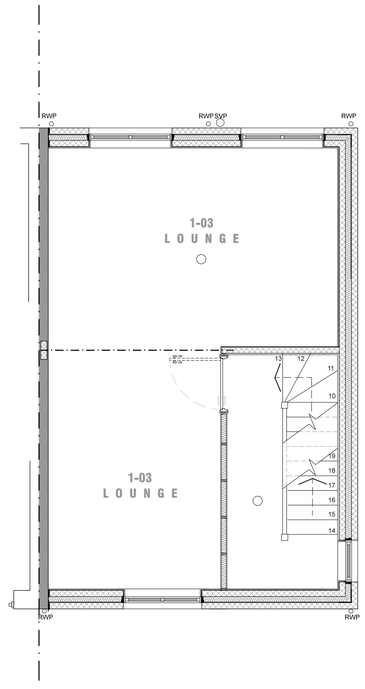

P02 **FIRST FLOOR PLAN** **1:50**
PROPOSED

0 0.5 1.0 2.0 3.0 4.0 5.0
Scale in metres

ALL UPPER FLOORS AS PER ORIGINAL PLANNING APPROVAL

Rev:	Date:	Notes:	Drawn:	Checked:
/	17.04.2019	Issue for Section 73 Application	RM	JD

Project:
Land Adjacent to 10 Ormonde Way, Shoreham-by-Sea

SOUTHWICK, SUSSEX
EMPIRE LAND AND HOMES

JDRM ARCHITECTURAL DESIGN LLP

drawing number: **2122(21)101** rev: **/**

PROPOSED PLANS
GROUND + FIRST

SCALE 1:50 @ A1

Issued for:
APPROVAL

Drawn by: RM
Checked by: JD

J D R M / 17 Coventry St / Brighton / BN1 5PP / www.jdrmarchitecture.com