
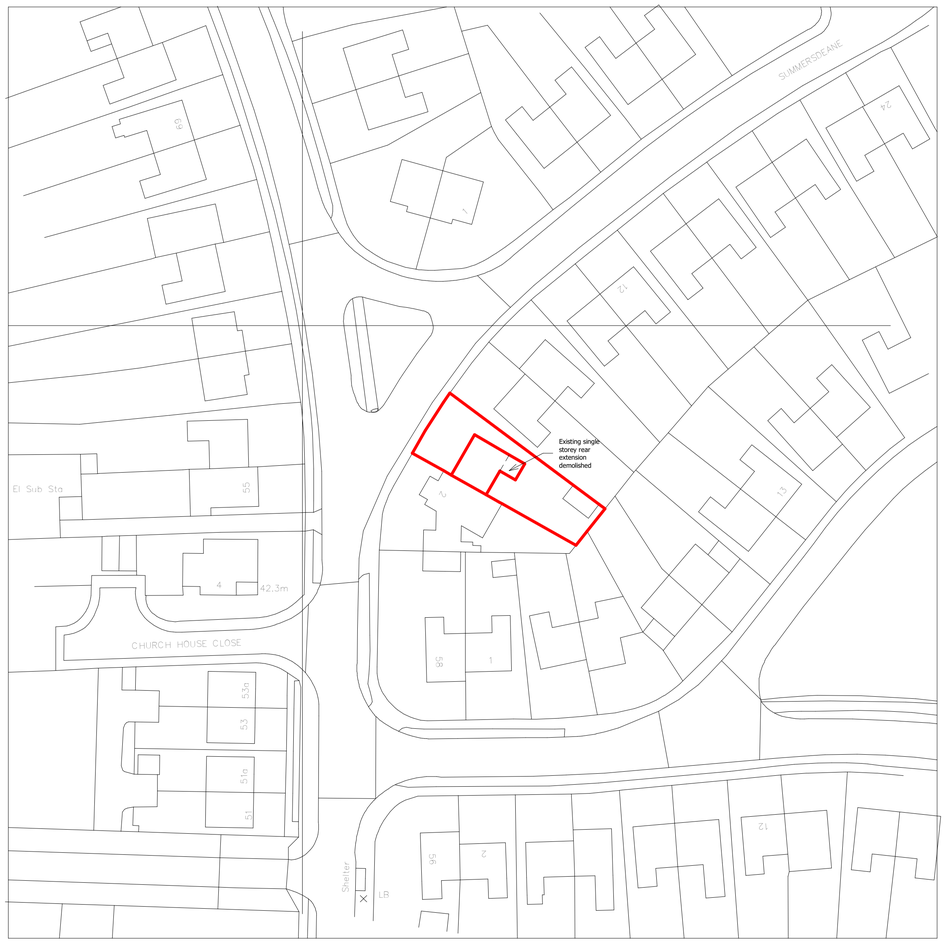


Ordnance Survey (c) Crown Copyright 2019. All rights reserved. Licence number 100022432

Site Plan - As Existing
1 : 500

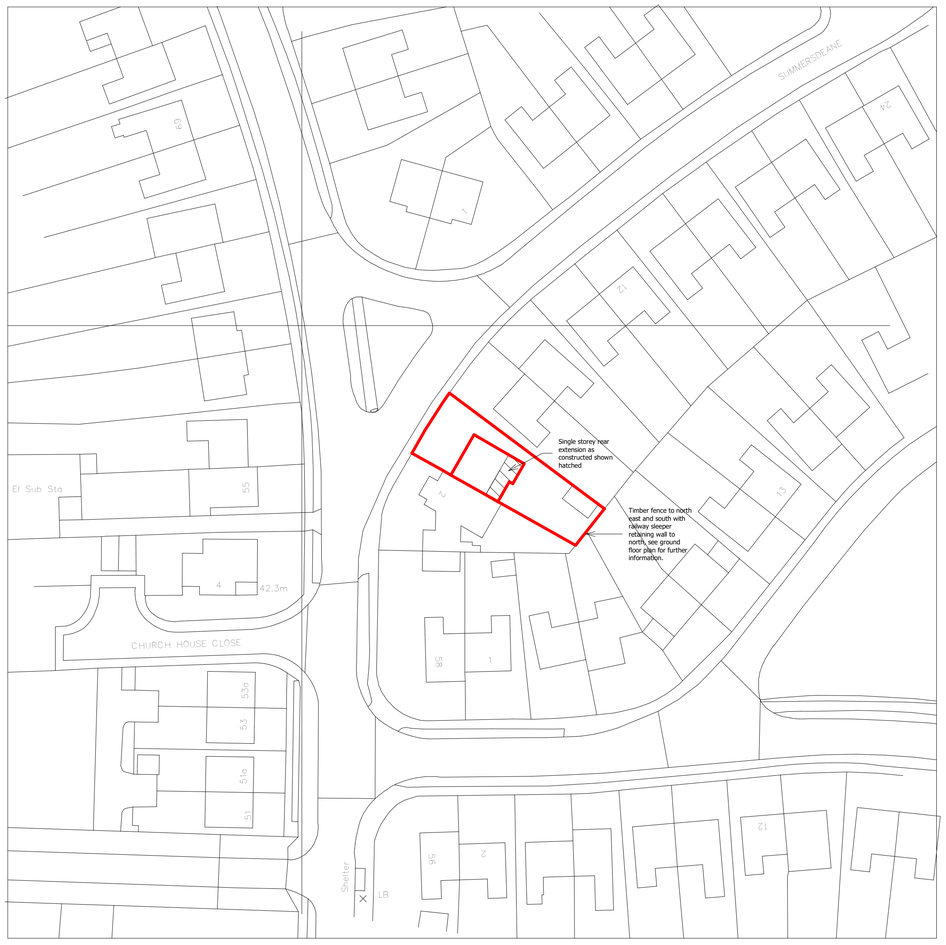

Ordnance Survey (c) Crown Copyright 2019. All rights reserved. Licence number 100022432

Site Plan - As Proposed
1 : 500



Ordnance Survey (c) Crown Copyright 2019. All rights reserved. Licence number 100022432

Location Plan - As Existing
1 : 1250

North

0m 10m 20m 30m 40m 50m

VISUAL SCALE 1:500 @ A1

0m 25m 50m 75m 100m 125m

VISUAL SCALE 1:1250 @ A1



Ordnance Survey (c) Crown Copyright 2019. All rights reserved. Licence number 100022432

Location Plan - As Proposed
1 : 1250

REV.	DATE.	BY.	AMENDMENT.

NOTES.

DO NOT SCALE OFF THIS DRAWING

CHECK ALL DIMENSIONS ON SITE BEFORE ANY WORK IS COMMENCED.

ALL GOODS MATERIALS AND WORKMANSHIP MUST CONFORM WITH CURRENT BUILDING REGULATIONS, BRITISH STANDARDS AND CODES OF PRACTICE.

COPYRIGHT OF THIS DRAWING IS RETAINED BY GOULD AND COMPANY AND IT MUST NOT BE REPRODUCED WITHOUT WRITTEN CONSENT.

Gould AND COMPANY

2 Lucastes Mews, Paddockhall Road, Haywards Heath, West Sussex, RH16 1HE
Tel: (01444) 452604
e-mail: hh@gouldco.co.uk

Hamilton House, Mabledon Place, London, WC1H 9BB
Tel: (020) 7121 3310
e-mail: lon@gouldco.co.uk

www.gouldco.co.uk

CLIENT.
Mrs J. Colins and Mr G. Mackie

PROJECT.
4 Summersdeane,
Southwick,
West Sussex,
BN42 4QU

DRAWING.
Site and Location Plans - As Existing and As Proposed

DATE.	SCALE AT A1.	DRAWN BY.	SM
12/04/19	As indicated	CHECKED BY.	GB

DRAWING NO. H4867.0.PL001

REV. NO.