

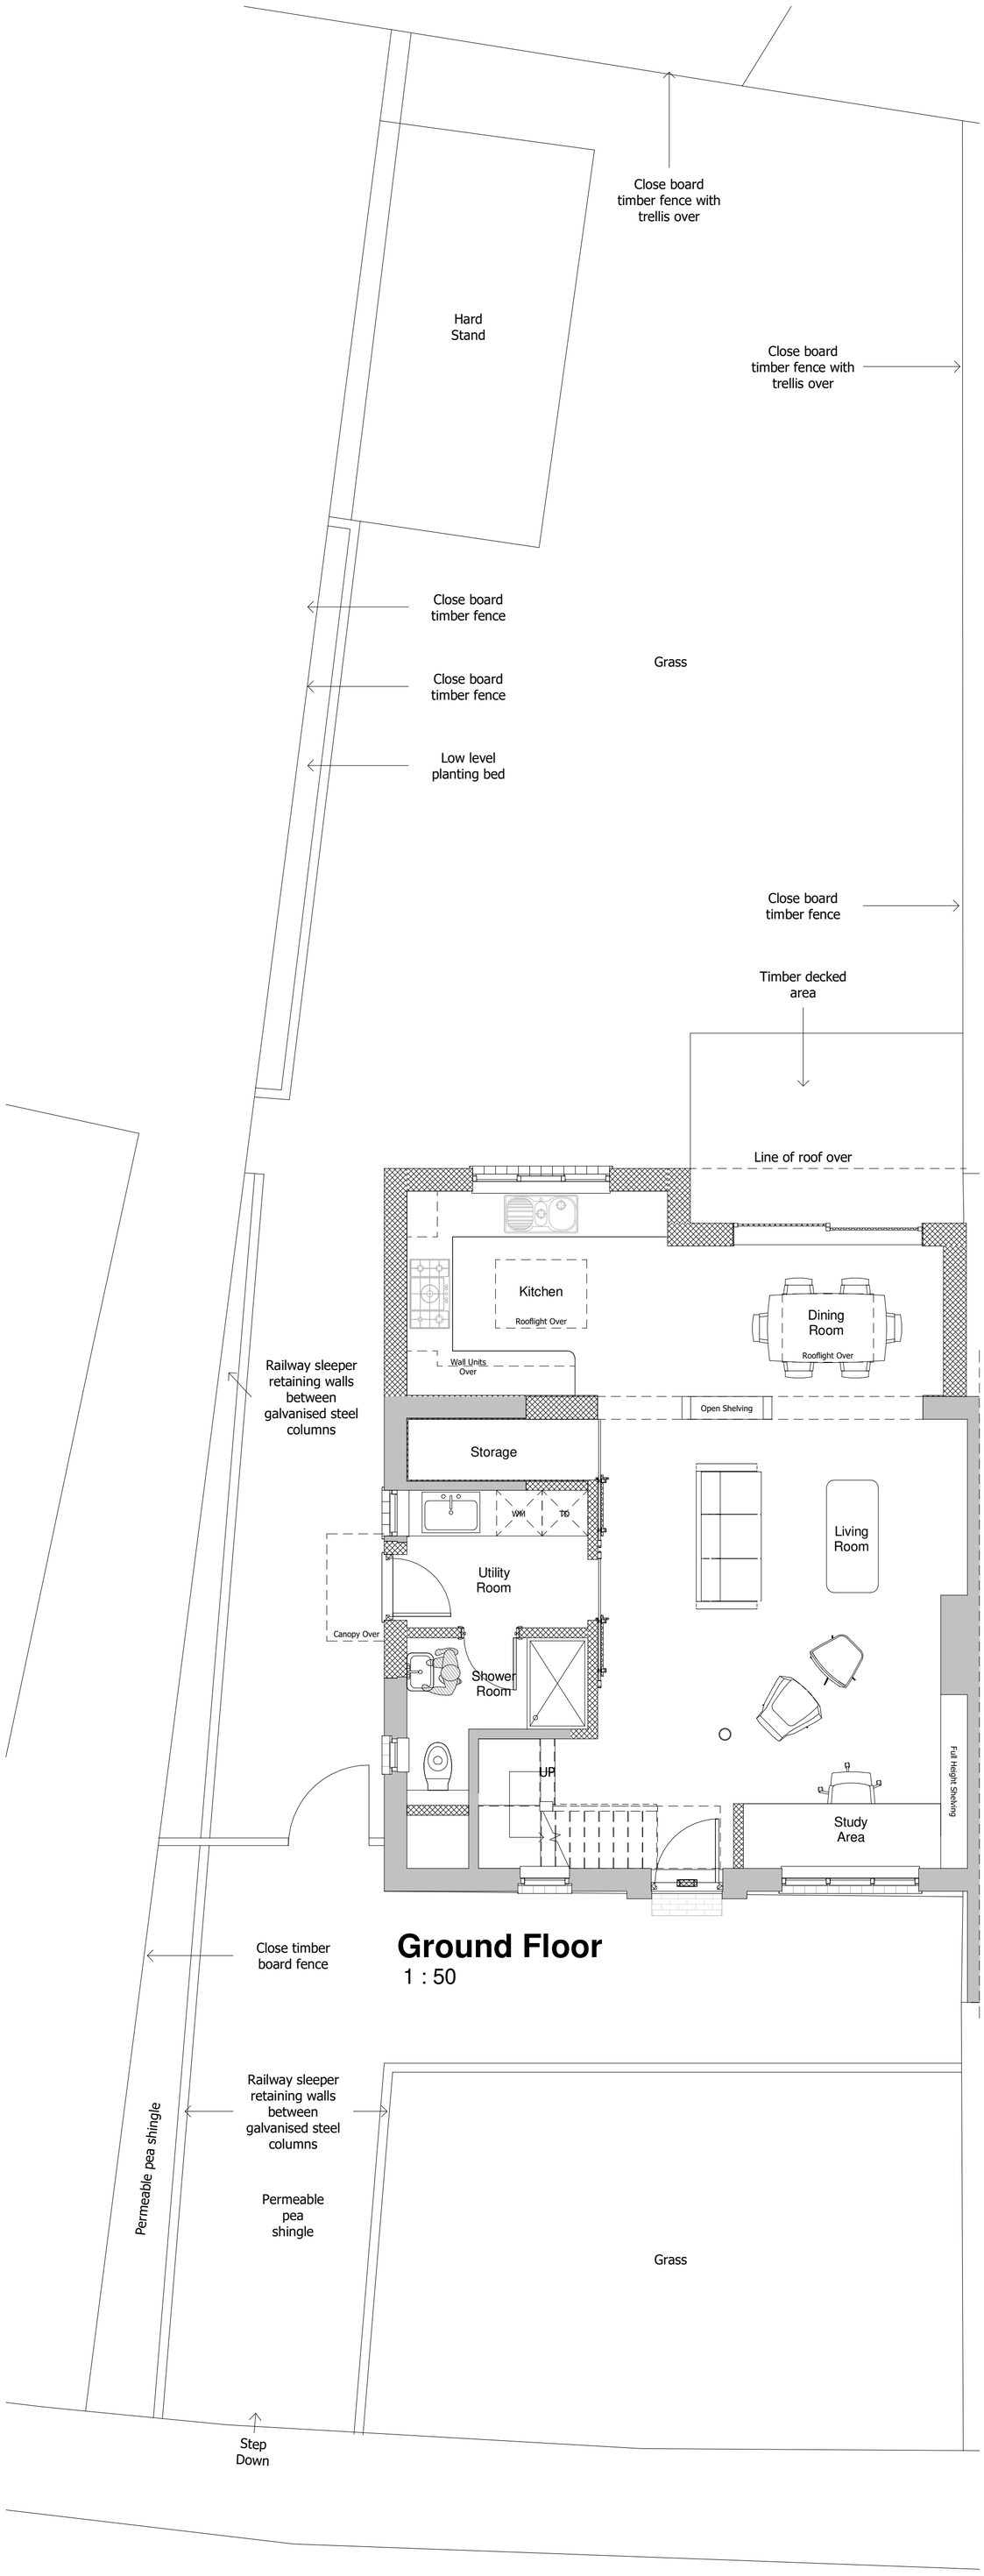


Ground Floor
1 : 50

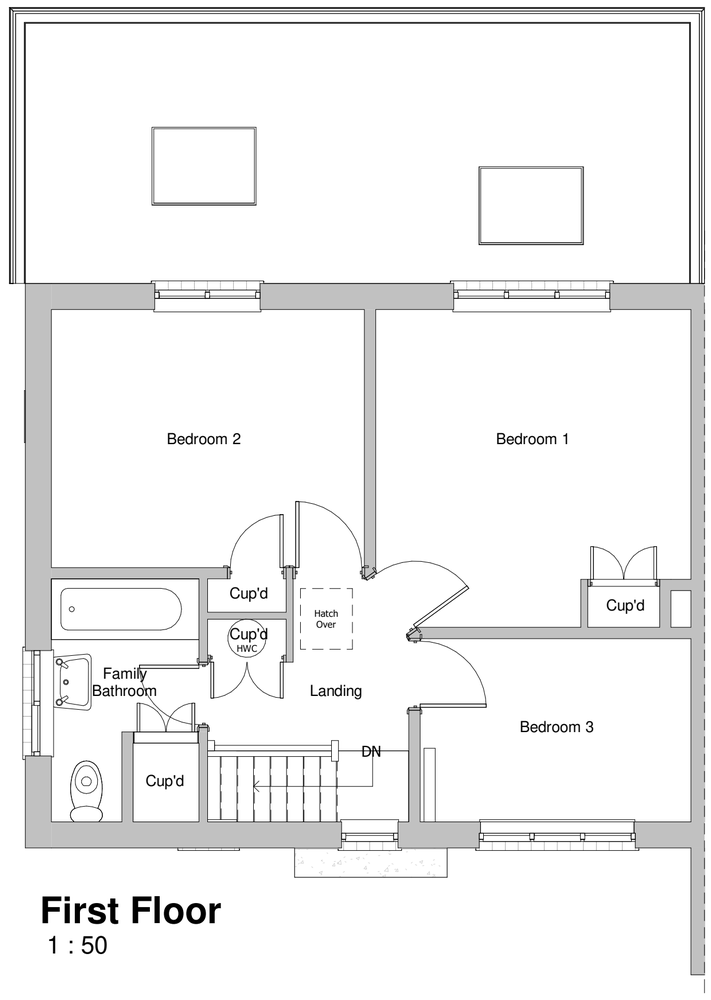

First Floor
1 : 50

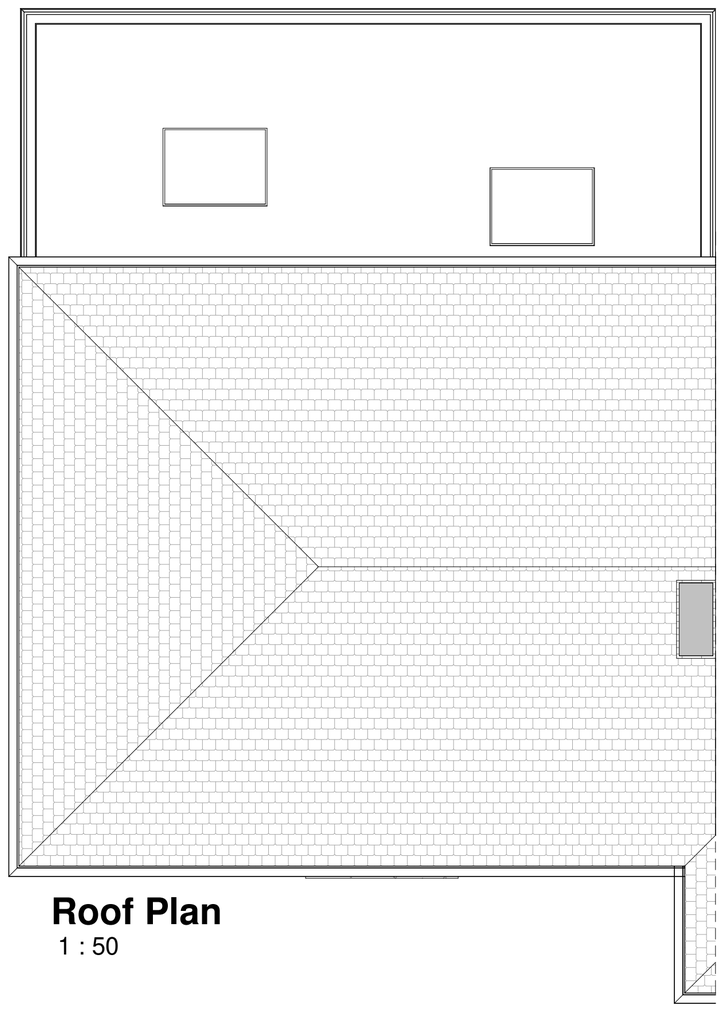

Roof Plan
1 : 50

North

0m 1m 2m 3m 4m 5m

VISUAL SCALE 1:50 @ A1

NOTES.
DO NOT SCALE OFF THIS DRAWING. CHECK ALL DIMENSIONS ON SITE BEFORE ANY WORK IS COMMENCED.

ALL GOODS MATERIALS AND WORKMANSHIP MUST CONFORM WITH CURRENT BUILDING REGULATIONS, BRITISH STANDARDS AND CODES OF PRACTICE.

COPYRIGHT OF THIS DRAWING IS RETAINED BY GOULD AND COMPANY AND MUST NOT BE REPRODUCED WITHOUT WRITTEN CONSENT.

CLIENT.
Mrs J. Colins and Mr G. Mackie

PROJECT.
4 Summersdeane,
Southwick,
West Sussex,
BN42 4QU

DRAWING.
Floor Plans - As Proposed

DATE.	SCALE AT A1.	DRAWN BY.	CHECKED BY.
12/04/19	1 : 50	SM	GB

DRAWING NO.
H4867.1.PL010.A

Gould AND COMPANY
2 Lucastes Mews, Paddockhall Road,
Haywards Heath, West Sussex, RH16 1HE
Tel: (01444) 452604
e-mail: hh@gouldco.co.uk

Hamilton House, Mabledon Place,
London, WC1H 9BB
Tel: (020) 7121 3310
e-mail: lon@gouldco.co.uk
www.gouldco.co.uk

REV	DATE	BY	AMENDMENT
A	17.04.19	AMD	Scale bar amended.