

0 1 2 3 4 5 6 7 8


Scale Bar 1:50

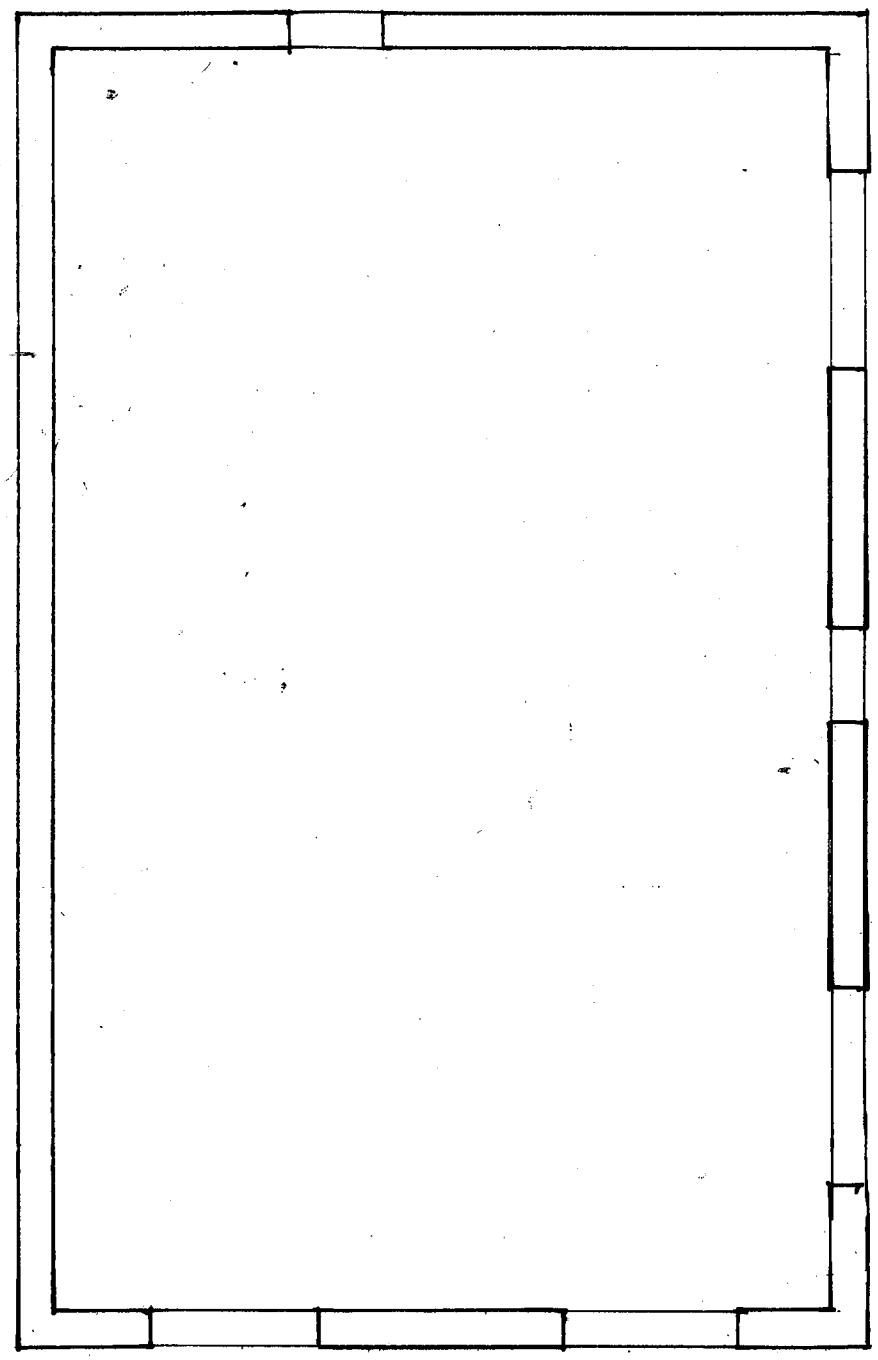

Proposed Joist Layout

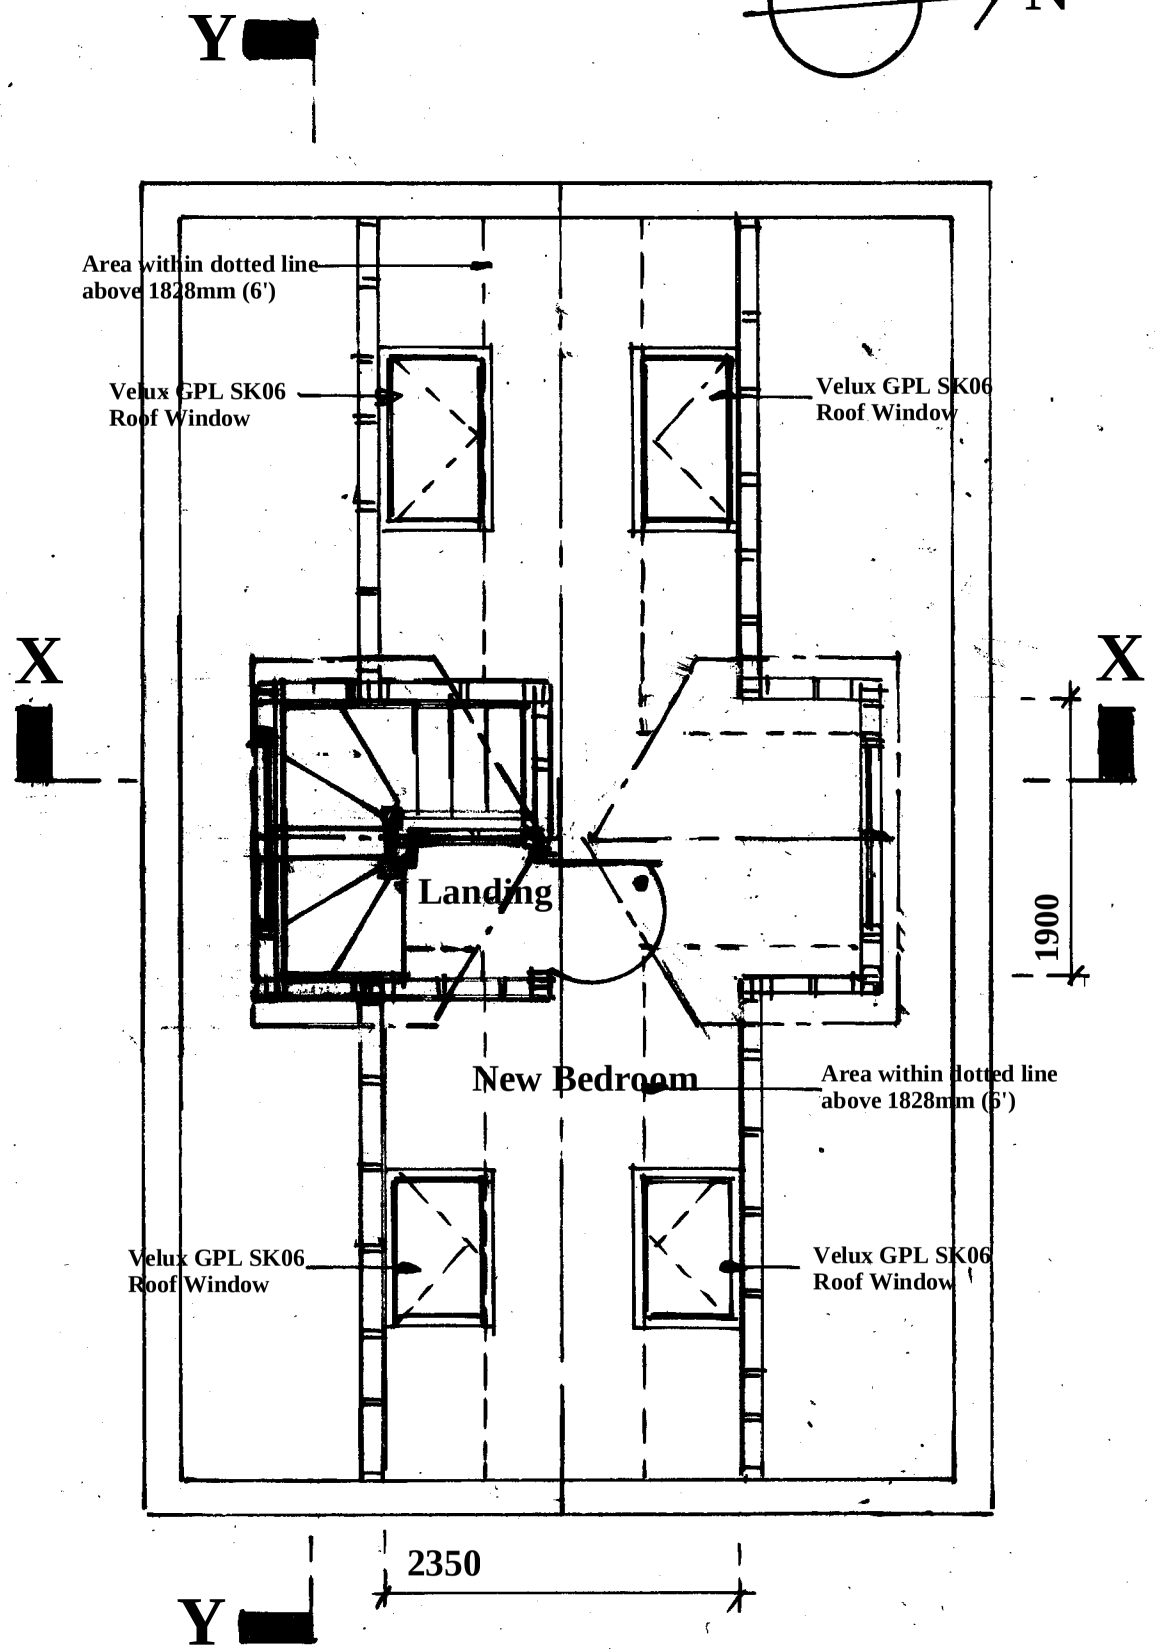

Proposed Loft Room Plan

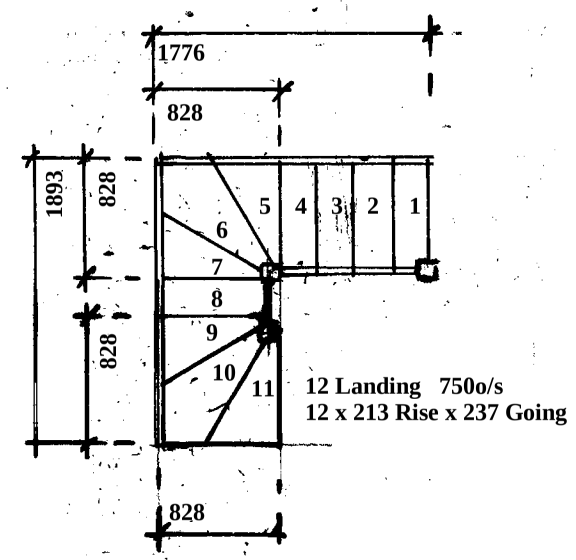

Proposed Staircase Plan

Amendments	Date

Client

Mr & Mrs Betts

Site Address

1 Clematis Close
Durrington
West Sussex
BN13 3XT

Proposal **Loft Conversion**

Drawing Title **Proposed Joist/ Loft Room Plan**

Date **21/08/25** Drawn **S. Burrows**

Scales **1:50**

DWG NO. **S13440/2** REV