

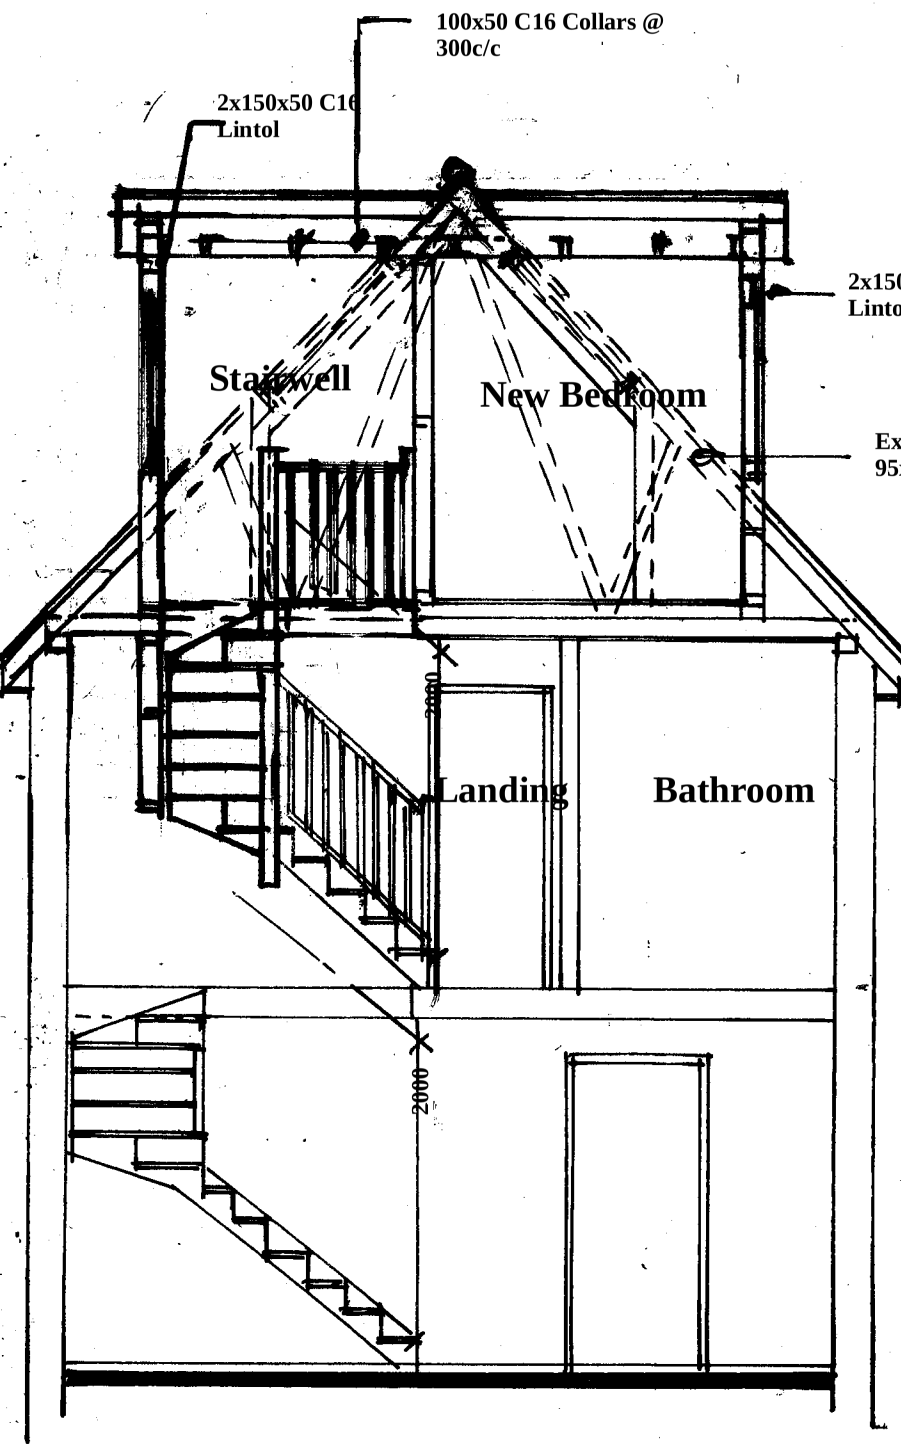



Section X-X

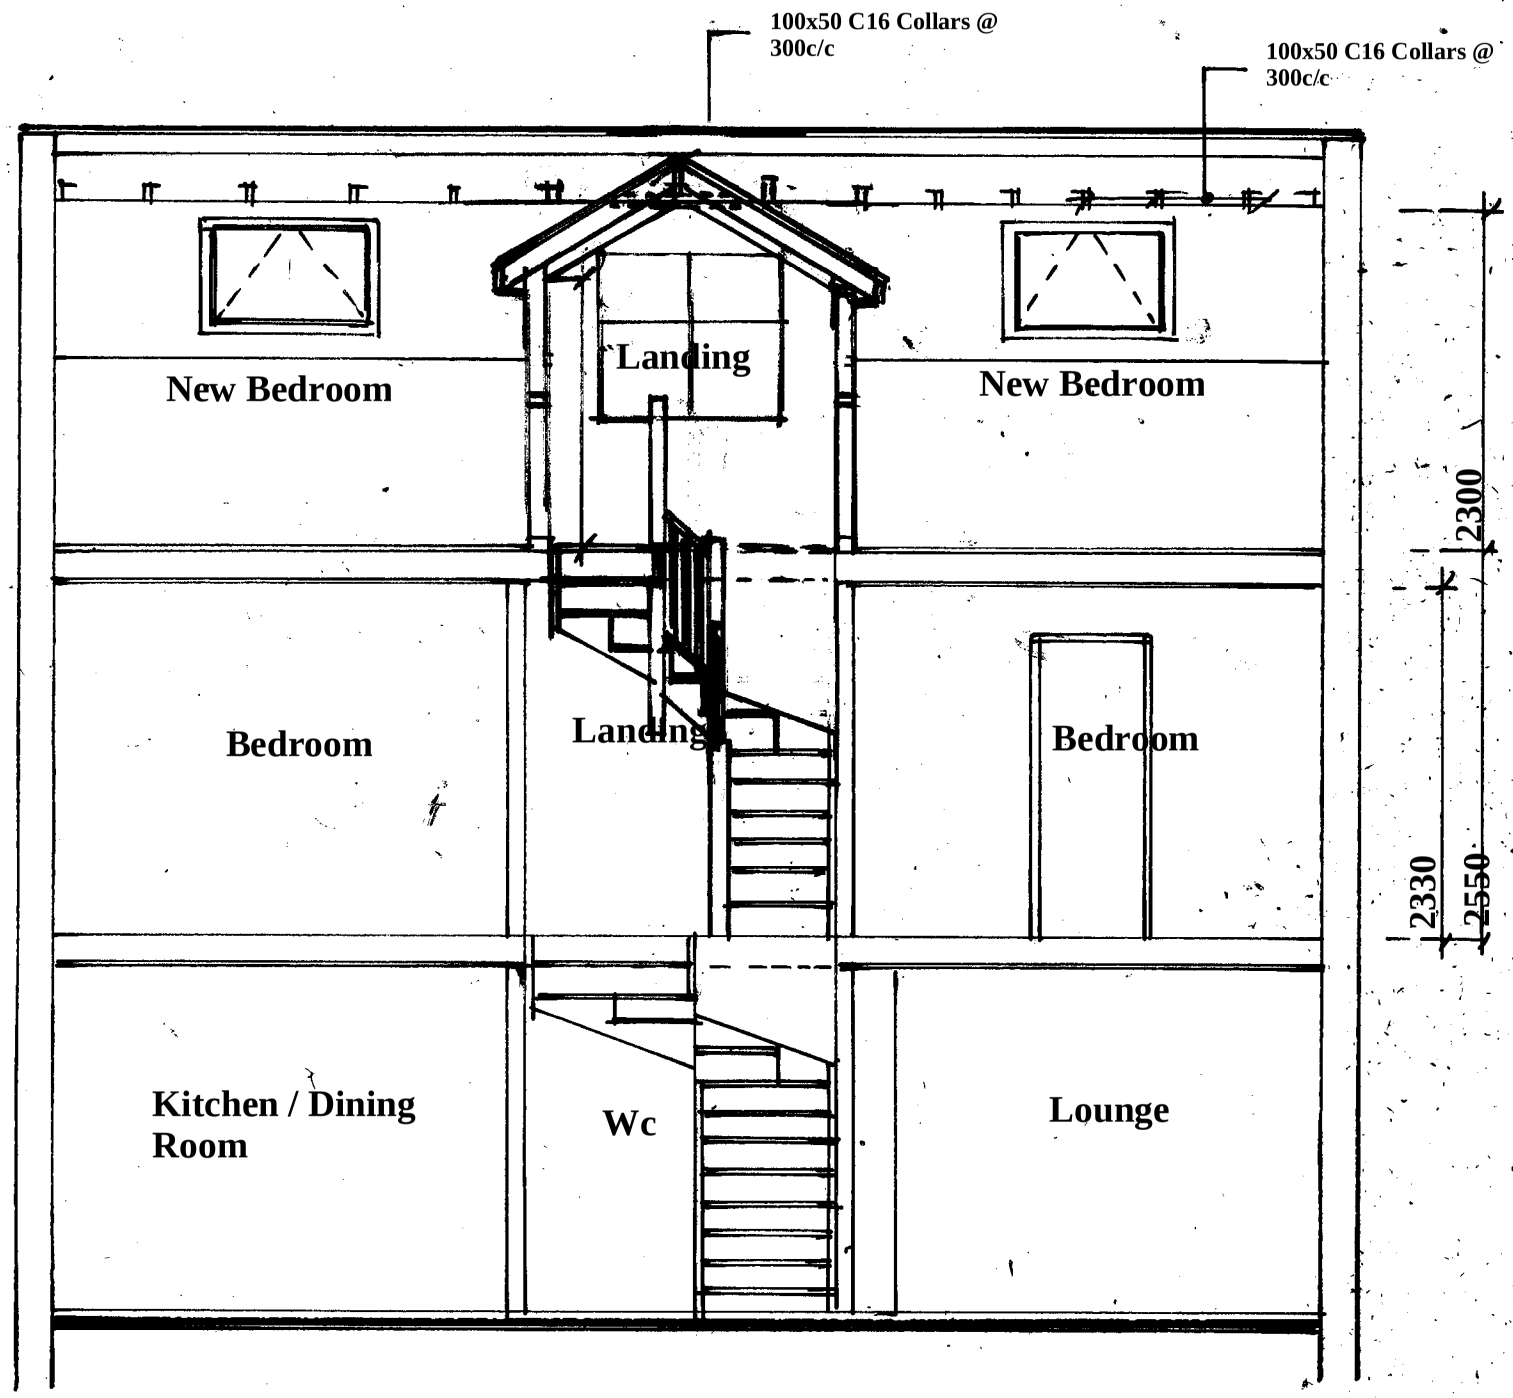

Section Y-Y

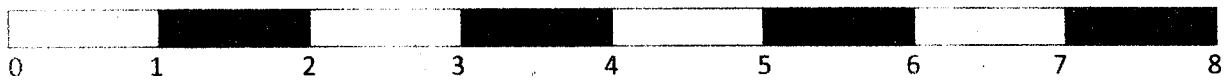

Scale Bar 1:50

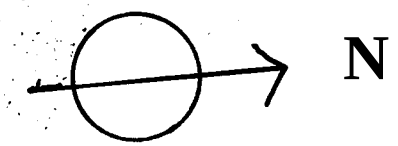

Amendments	Date

Client

Mr & Mrs Betts

Site Address

1 Clematis Close
Durrington
West Sussex
BN13 3XT

Proposal **Loft Conversion**

Drawing Title **Sections**

Date **21/08/25** Drawn **S. Burrows**

Scales **1:50**

DWG NO. **S13440/3** REV