
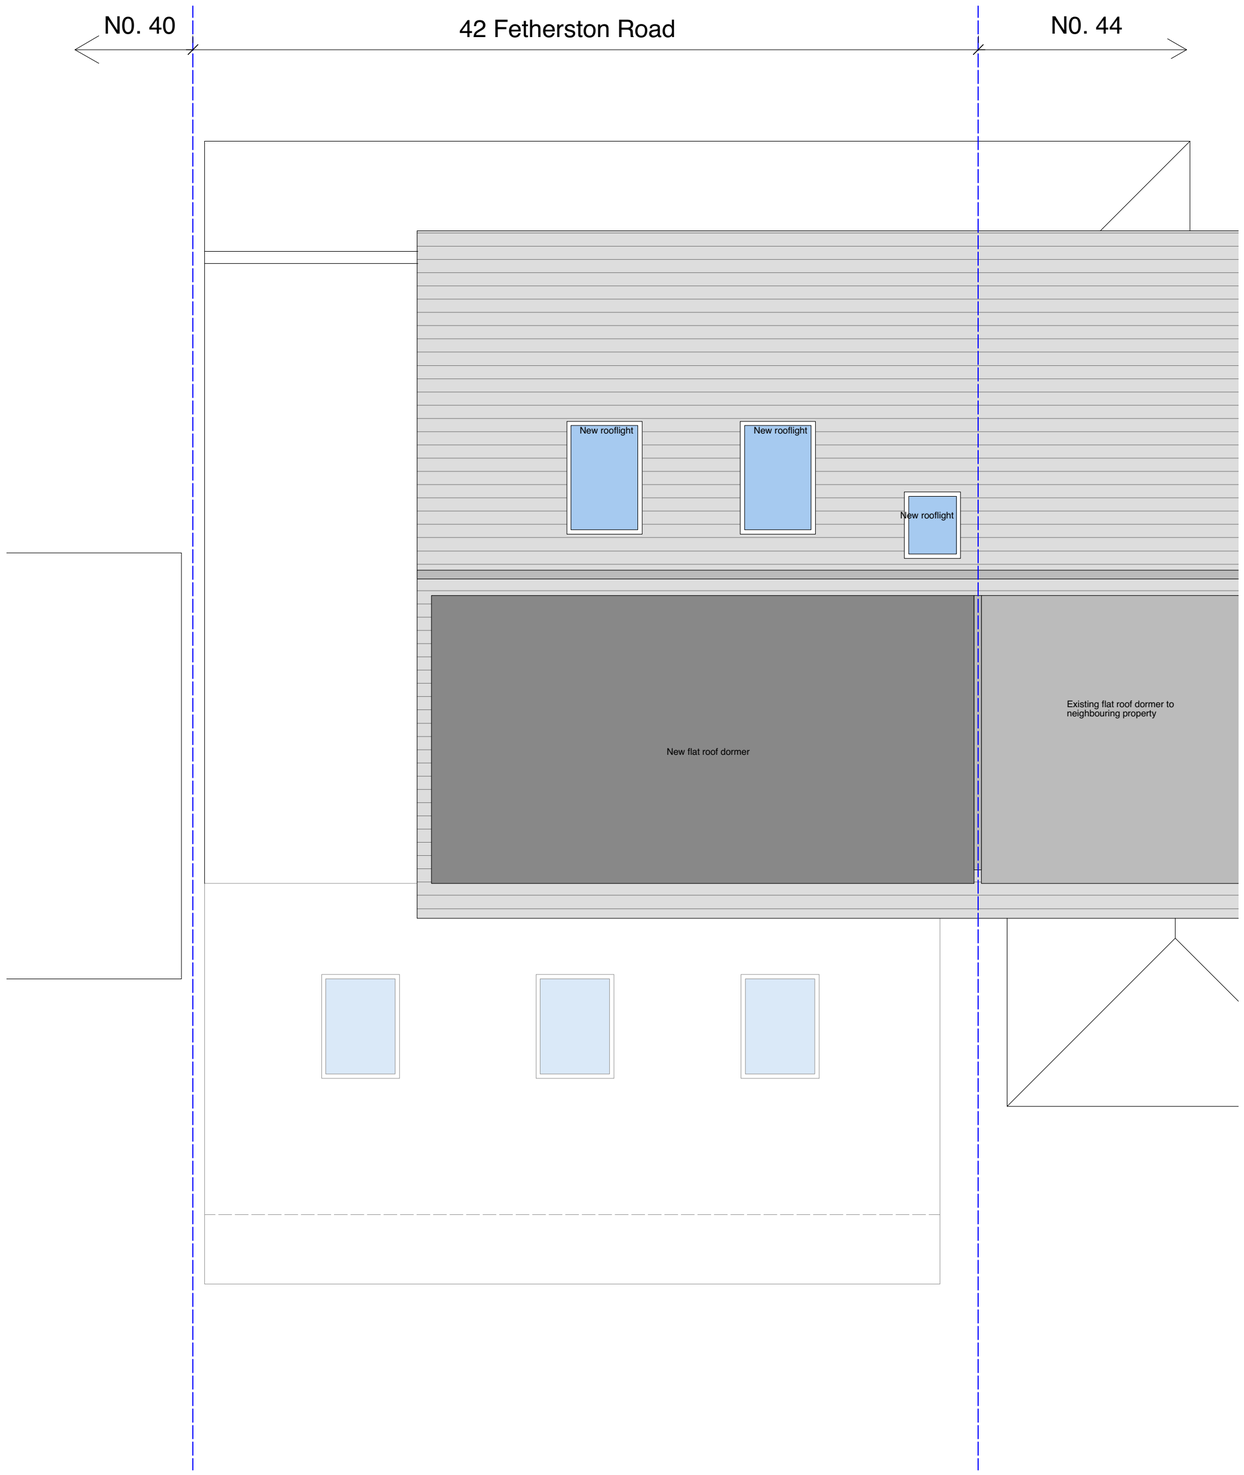


9 ROOF PLAN
Scale - 1:50

Scale 1:50

0m 1m 2m 3m 4m 5m

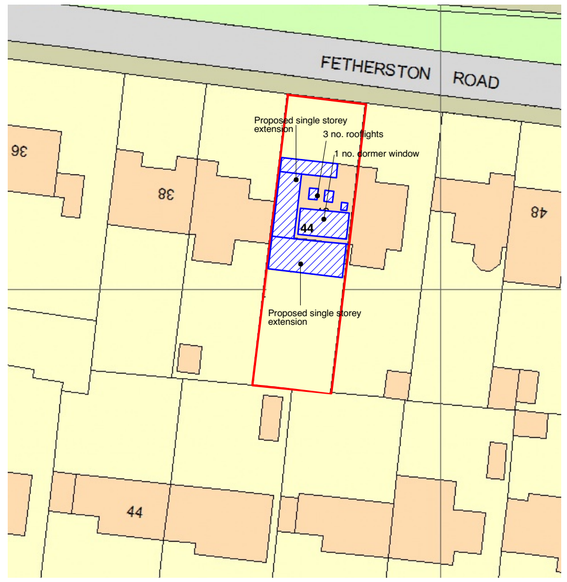

Scale bar @ 1:500 scale

0m 10 20 30 40 50m

8 BLOCK PLAN
Scale - 1:500

REVISION	DATE	COMMENT	BY
-	-	-	-

HAPA ARCHITECTS

Job Name
42 FETHERSTON ROAD, LANCING, BN15 9RH

Status
PLANNING

Drawing Title
PROPOSED ROOF PLAN AND BLOCK PLAN

Date
JULY '22

Scale
1:50 & 500 @ A2

Job Ref
0000

© All rights reserved • Do not scale off drawing
All dimensions to be checked on site
Drawings prepared by HAPA ARCHITECTS LTD
www.hapa-architects.co.uk

Drawing Number
AL-201a