ADUR & WORTHING
PLANNING SERVICES
PLAN AWDM/ 1909/17
DATE REC'D 15.01.18
VALID
AMENDMENT

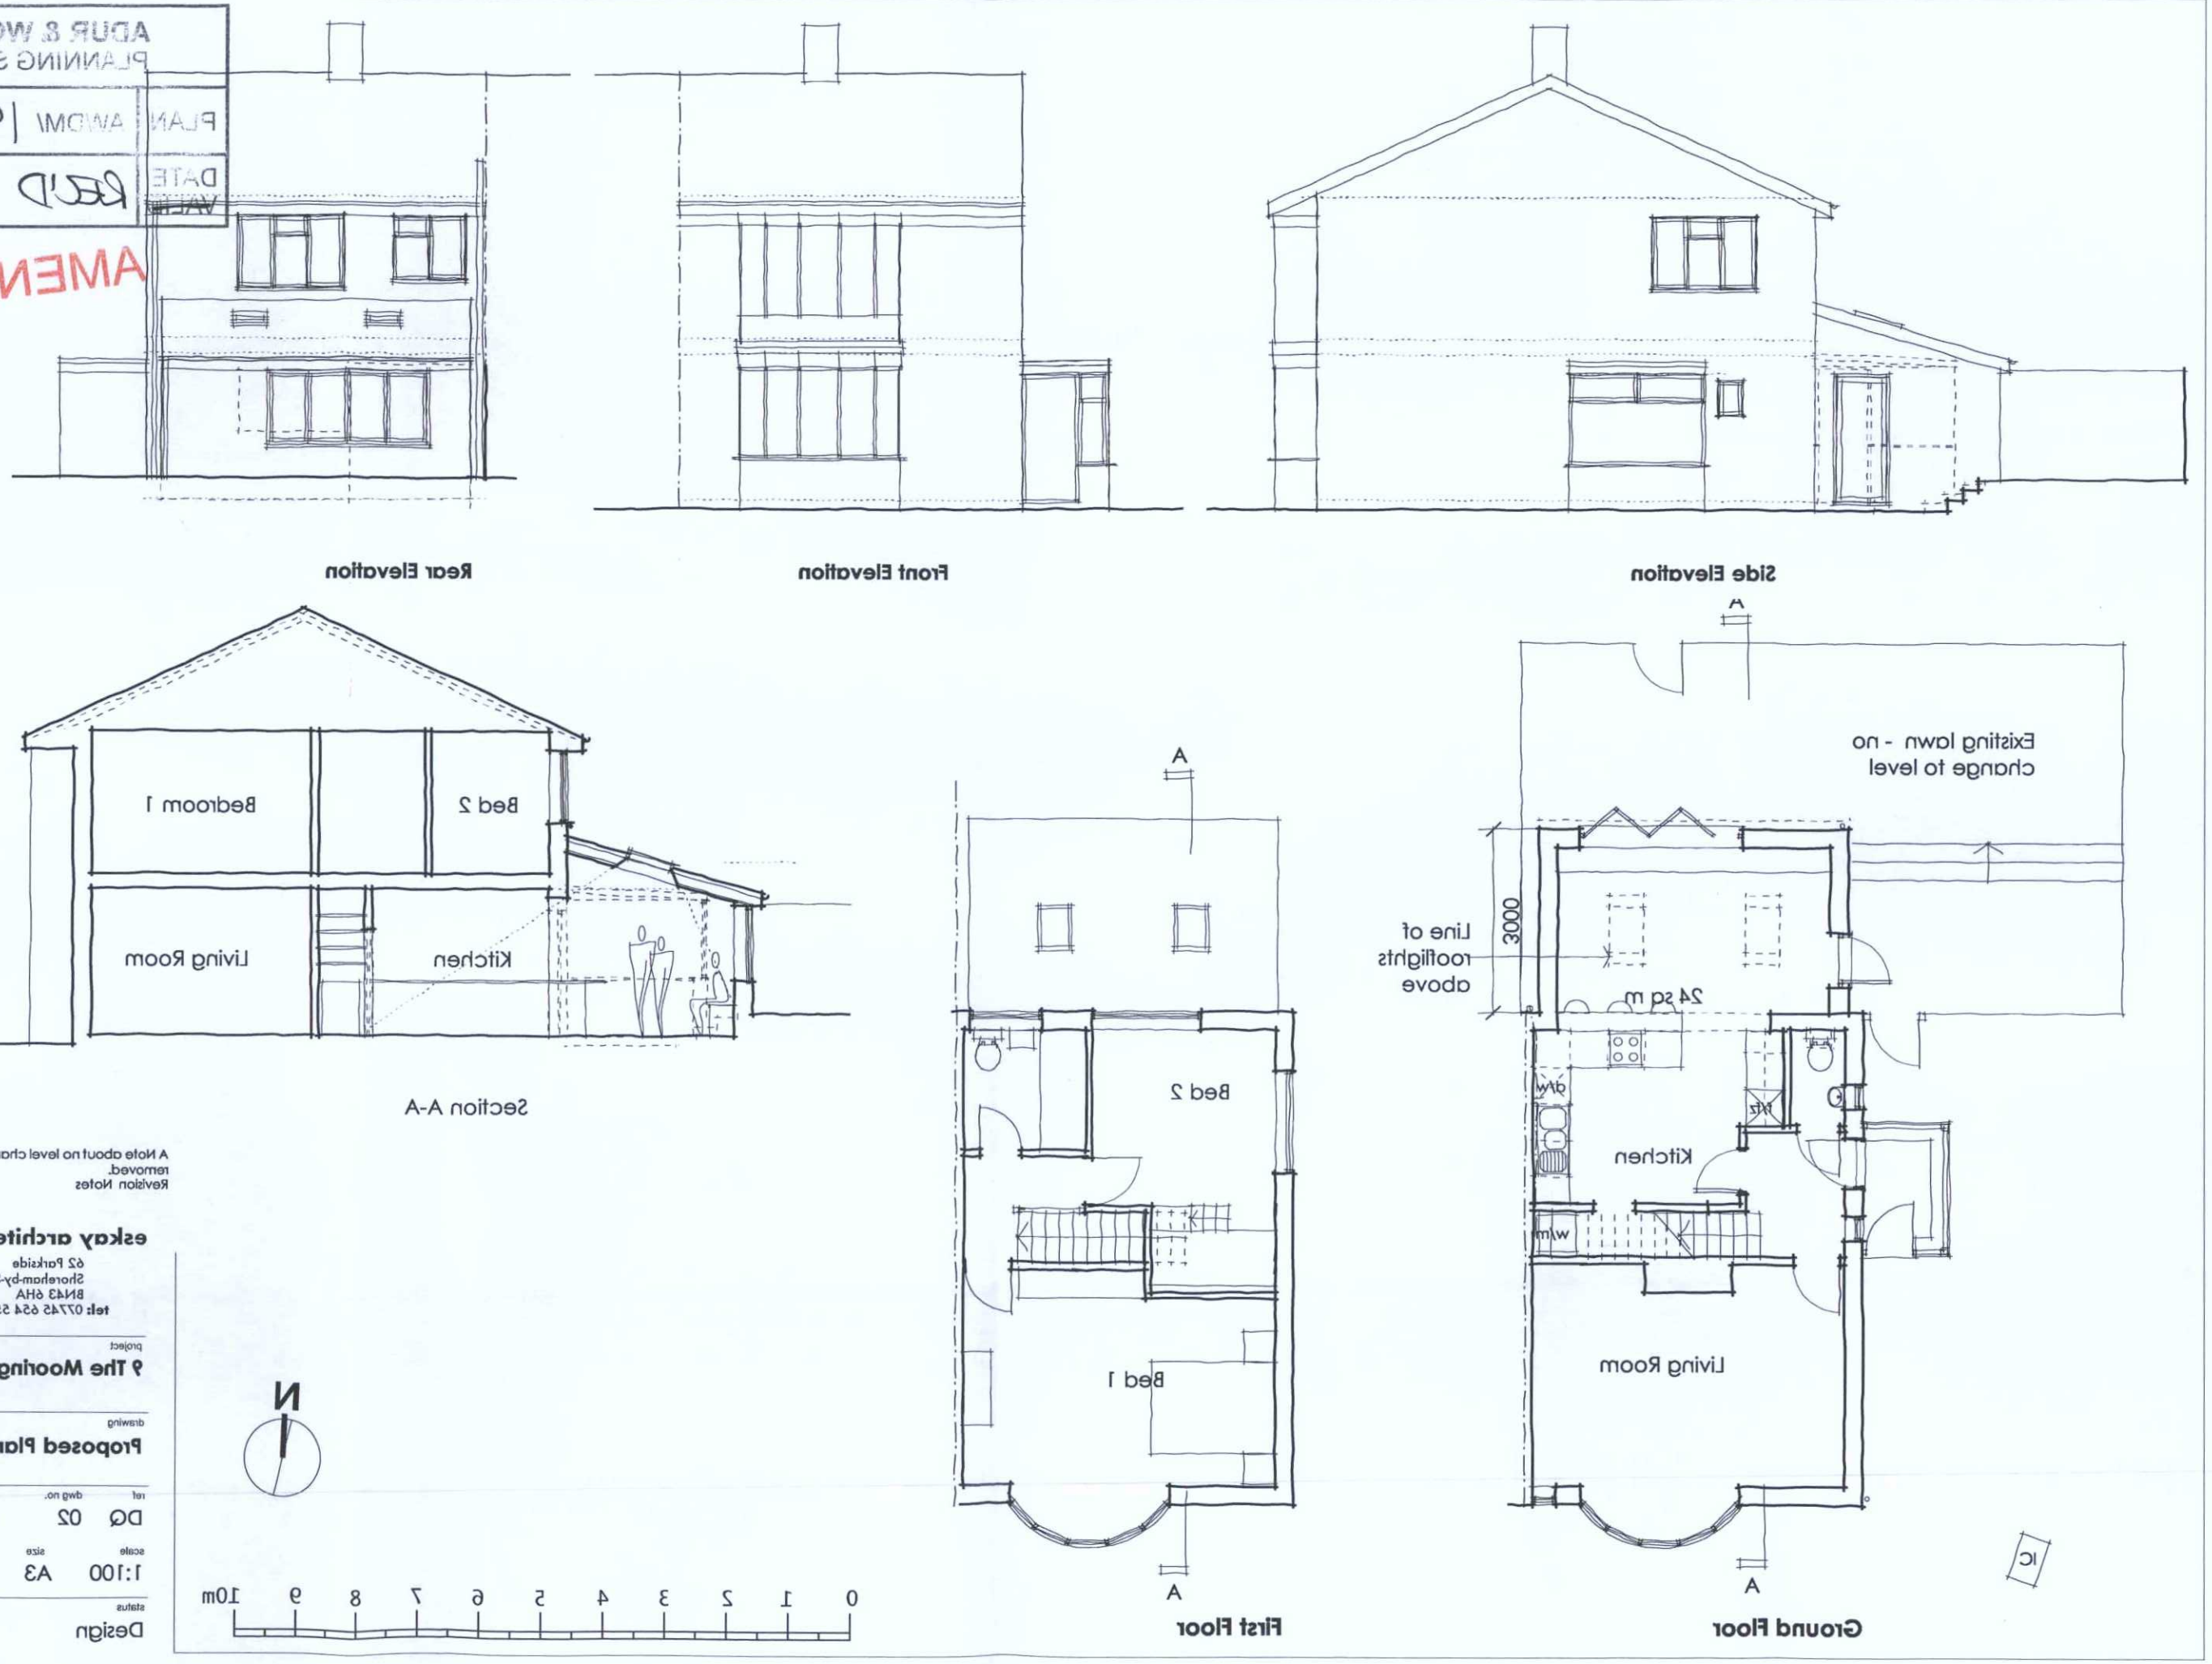

A Note about no level change, one step removed.
Revision Notes
15 Jan 2018
Date

eskay architects
62 Parkside
Shoreham-by-Sea
BN43 6HA
tel: 07745 654 556

project
9 The Moorings, BN15 0PP

drawing
Proposed Plans

ref	dwg no.	rev
DQ	02	A

scale	size	date
1:100	A3	Nov 2017

status
Design