The Harris Group Ltd does not accept liability for any deviation to our drawings or specification. This Drawing is copyright and may not be reproduced in whole or part without written authority. [redacted]

NORTH

| Rev | Date | Description | Drawn | Chk'd |
|---|---|---|---|---|
| A | 04.07.23 | Areas updated | HWG | JPG |

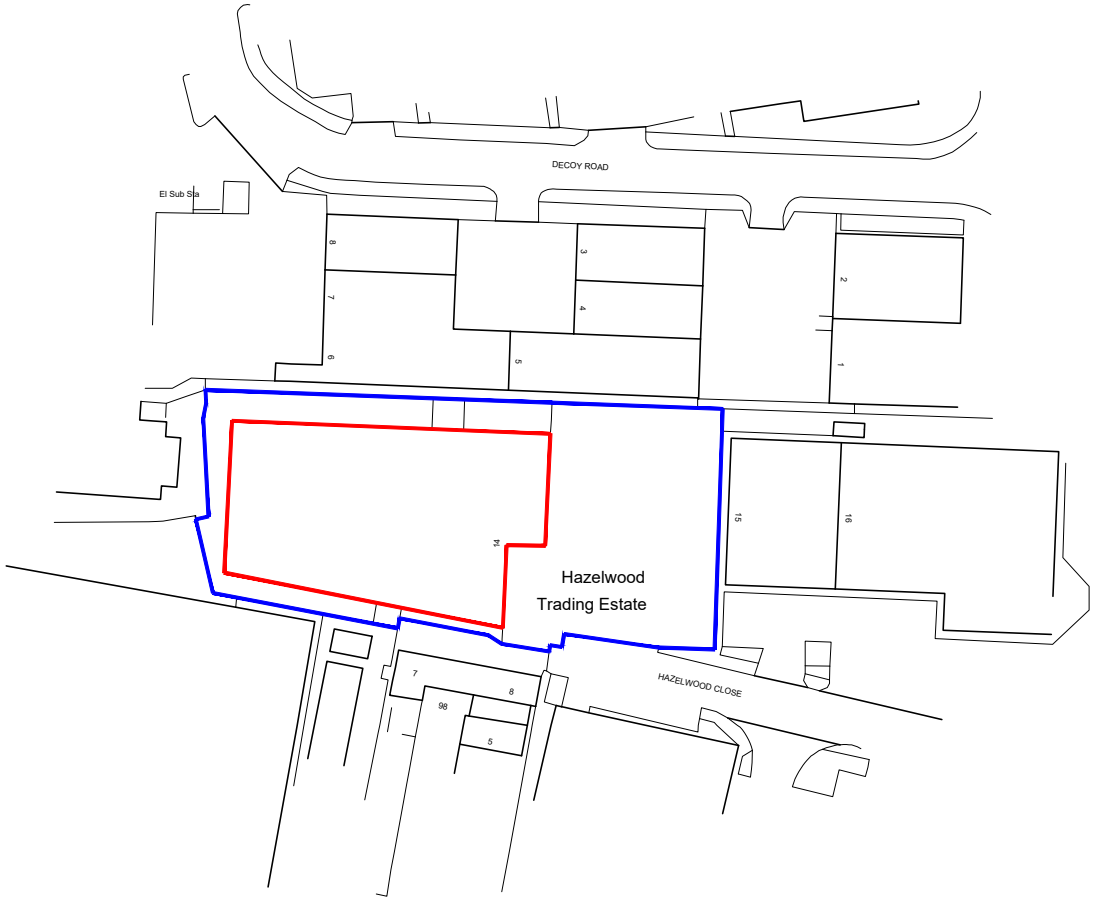


RED LINE
Area: 1,452 SQM, 0.3588 ACRES, 0.1452 HECTARES

BLUE LINE
Area: 3.214 SQM, 0.794 ACRES, 0. 3214 HECTARES

THE HARRIS PARTNERSHIP
ARCHITECTS
www.harrispartnership.com

WAKEFIELD - T. 01924 291800
2 St John's North, Wakefield, WF1 3QA

MANCHESTER - T. 0161 2388555
Carvers Warehouse, 77 Dale Street, Manchester, M1 2HG

MILTON KEYNES - T. 01908 211 577
The Old Rectory, 79 High Street,Newport Pagnell,MK16 8AB

READING - T. 0118 950 7700
101 London Road, Reading, RG1 5BY

LONDON - T. 020 7409 1215
10 Gees Court, St Christopher's Place, London, W1U 1JJ

Client

Industrial Property Investment Fund LLP

Project Title

Proposed External Refurbishement on Unit 14
Hazelwood Trading Estate
Hazelwood Close, Worthing
BN14 8NP

Drawing Title

Location Plan

| Drawn | Checked | Scale @A4 | Status | Date |
|---|---|---|---|---|
| HG | HWG | 1:1250 | NA | 06/23 |

| Drawing Status | Rev. | THP Project No |
|---|---|---|
| PLANNING | A | 19587 |

| Project No. | Originator | Volume | Level | Type | Role | Number |
|---|---|---|---|---|---|---|
| **19587** | **THPMK** | **XX** | **XX** | **DR** | **A** | **0100** |

0 12.5 25 37.5 50 62.5 m

SCALE 1:1250