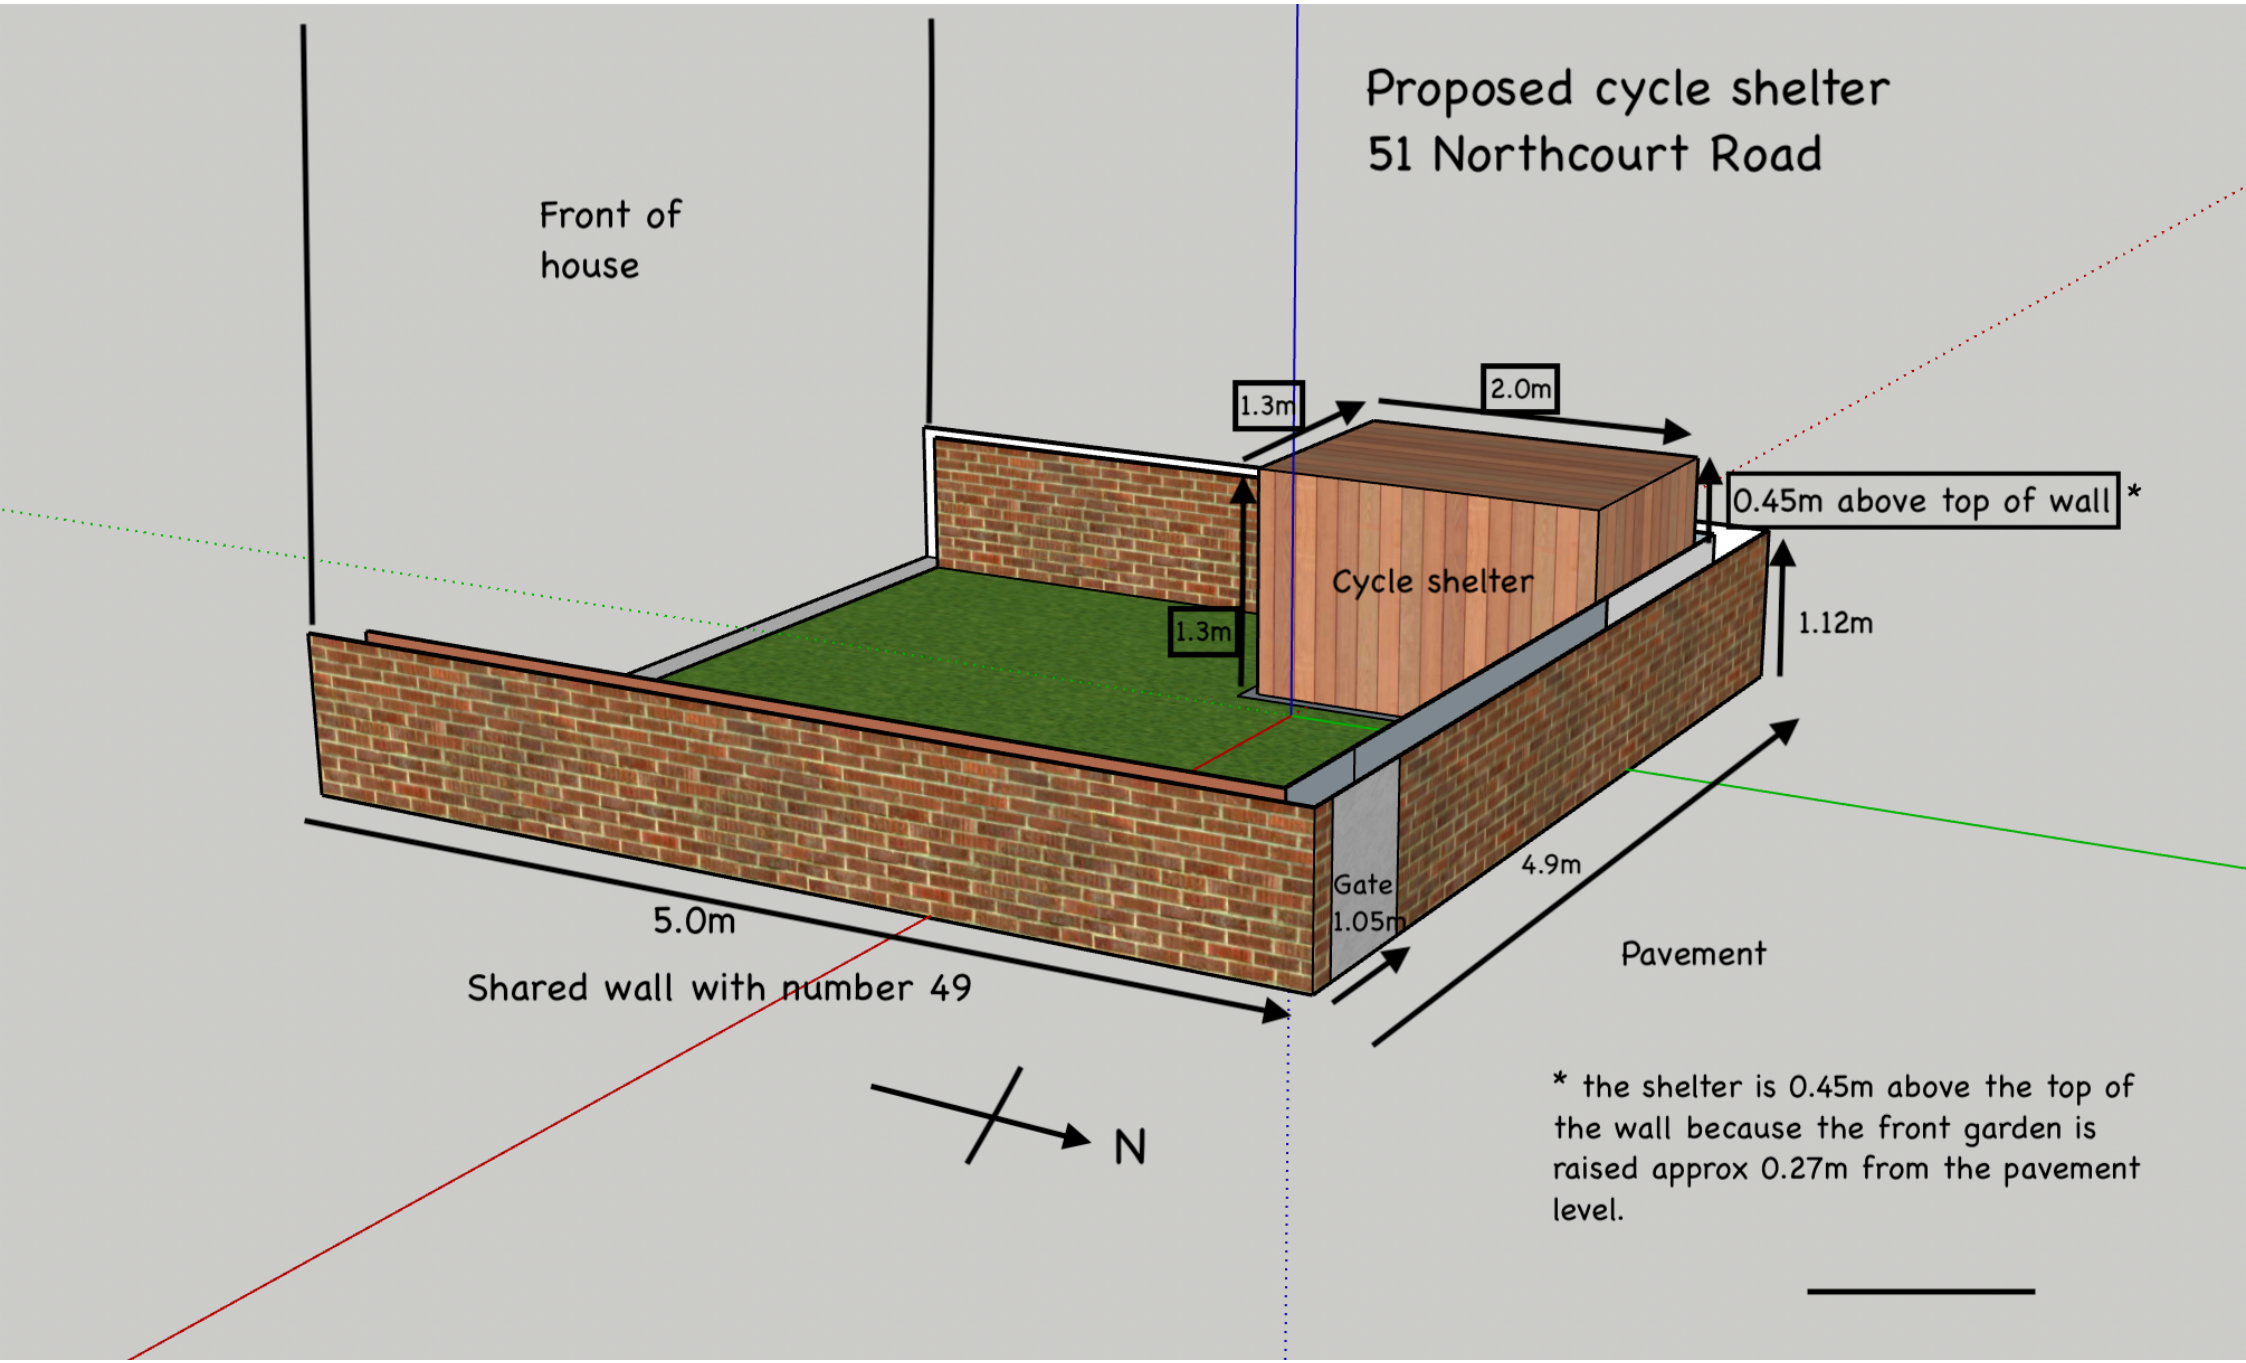
Proposed cycle shelter
51 Northcourt Road
Front of house
1.3m
2.0m
0.45m above top of wall *
Cycle shelter
1.3m
1.12m
Gate 1.05m
4.9m
5.0m
Shared wall with number 49
Pavement
N
* the shelter is 0.45m above the top of the wall because the front garden is raised approx 0.27m from the pavement level.