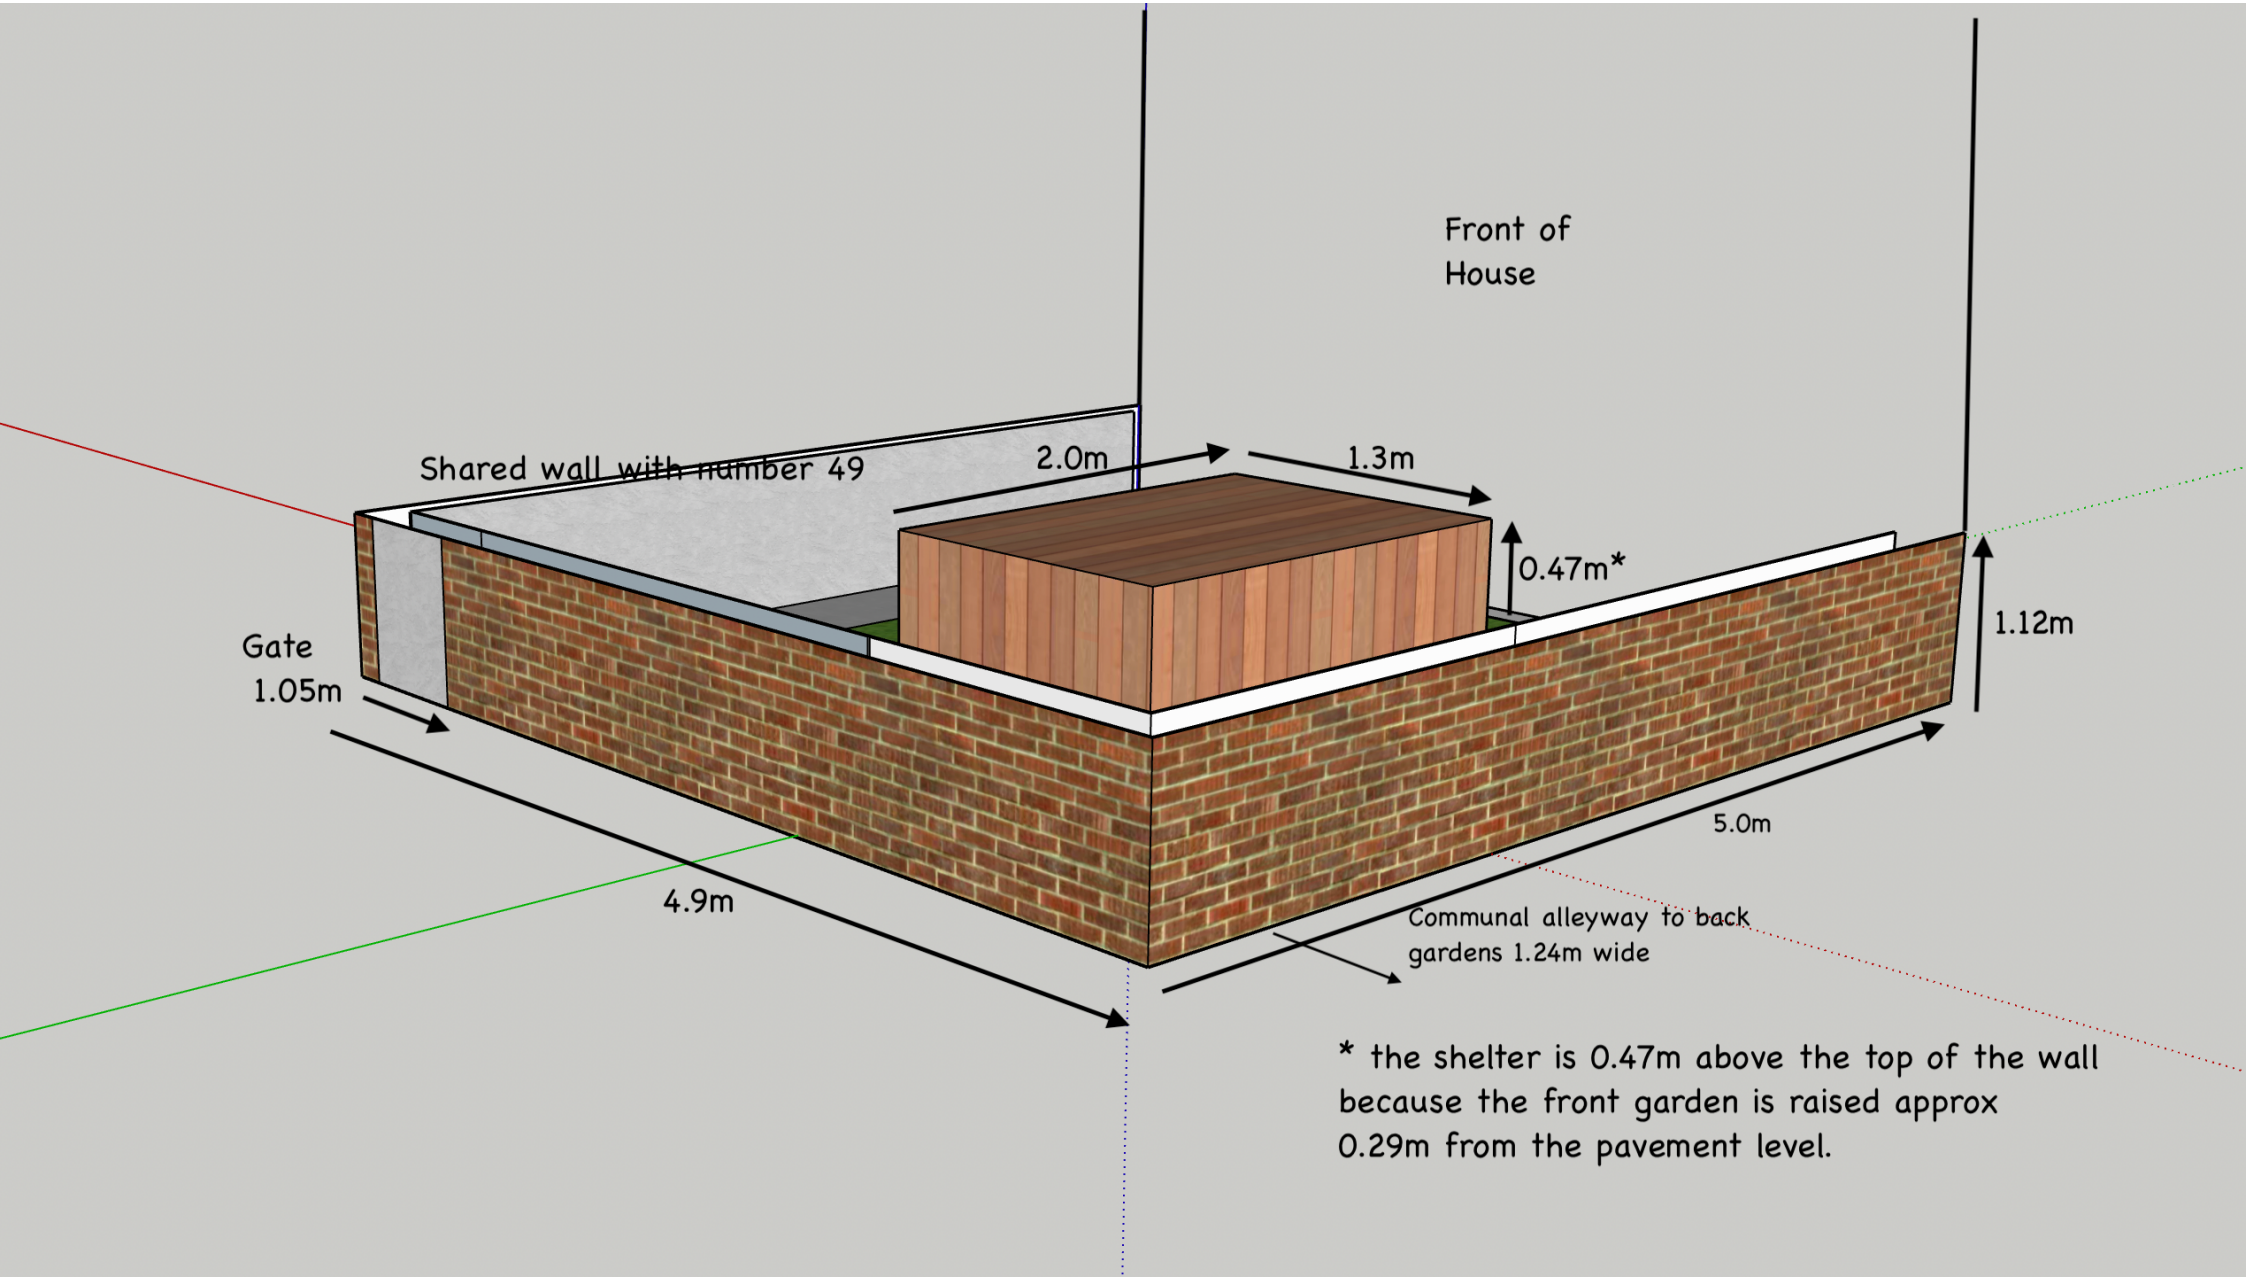

* the shelter is 0.47m above the top of the wall because the front garden is raised approx 0.29m from the pavement level.