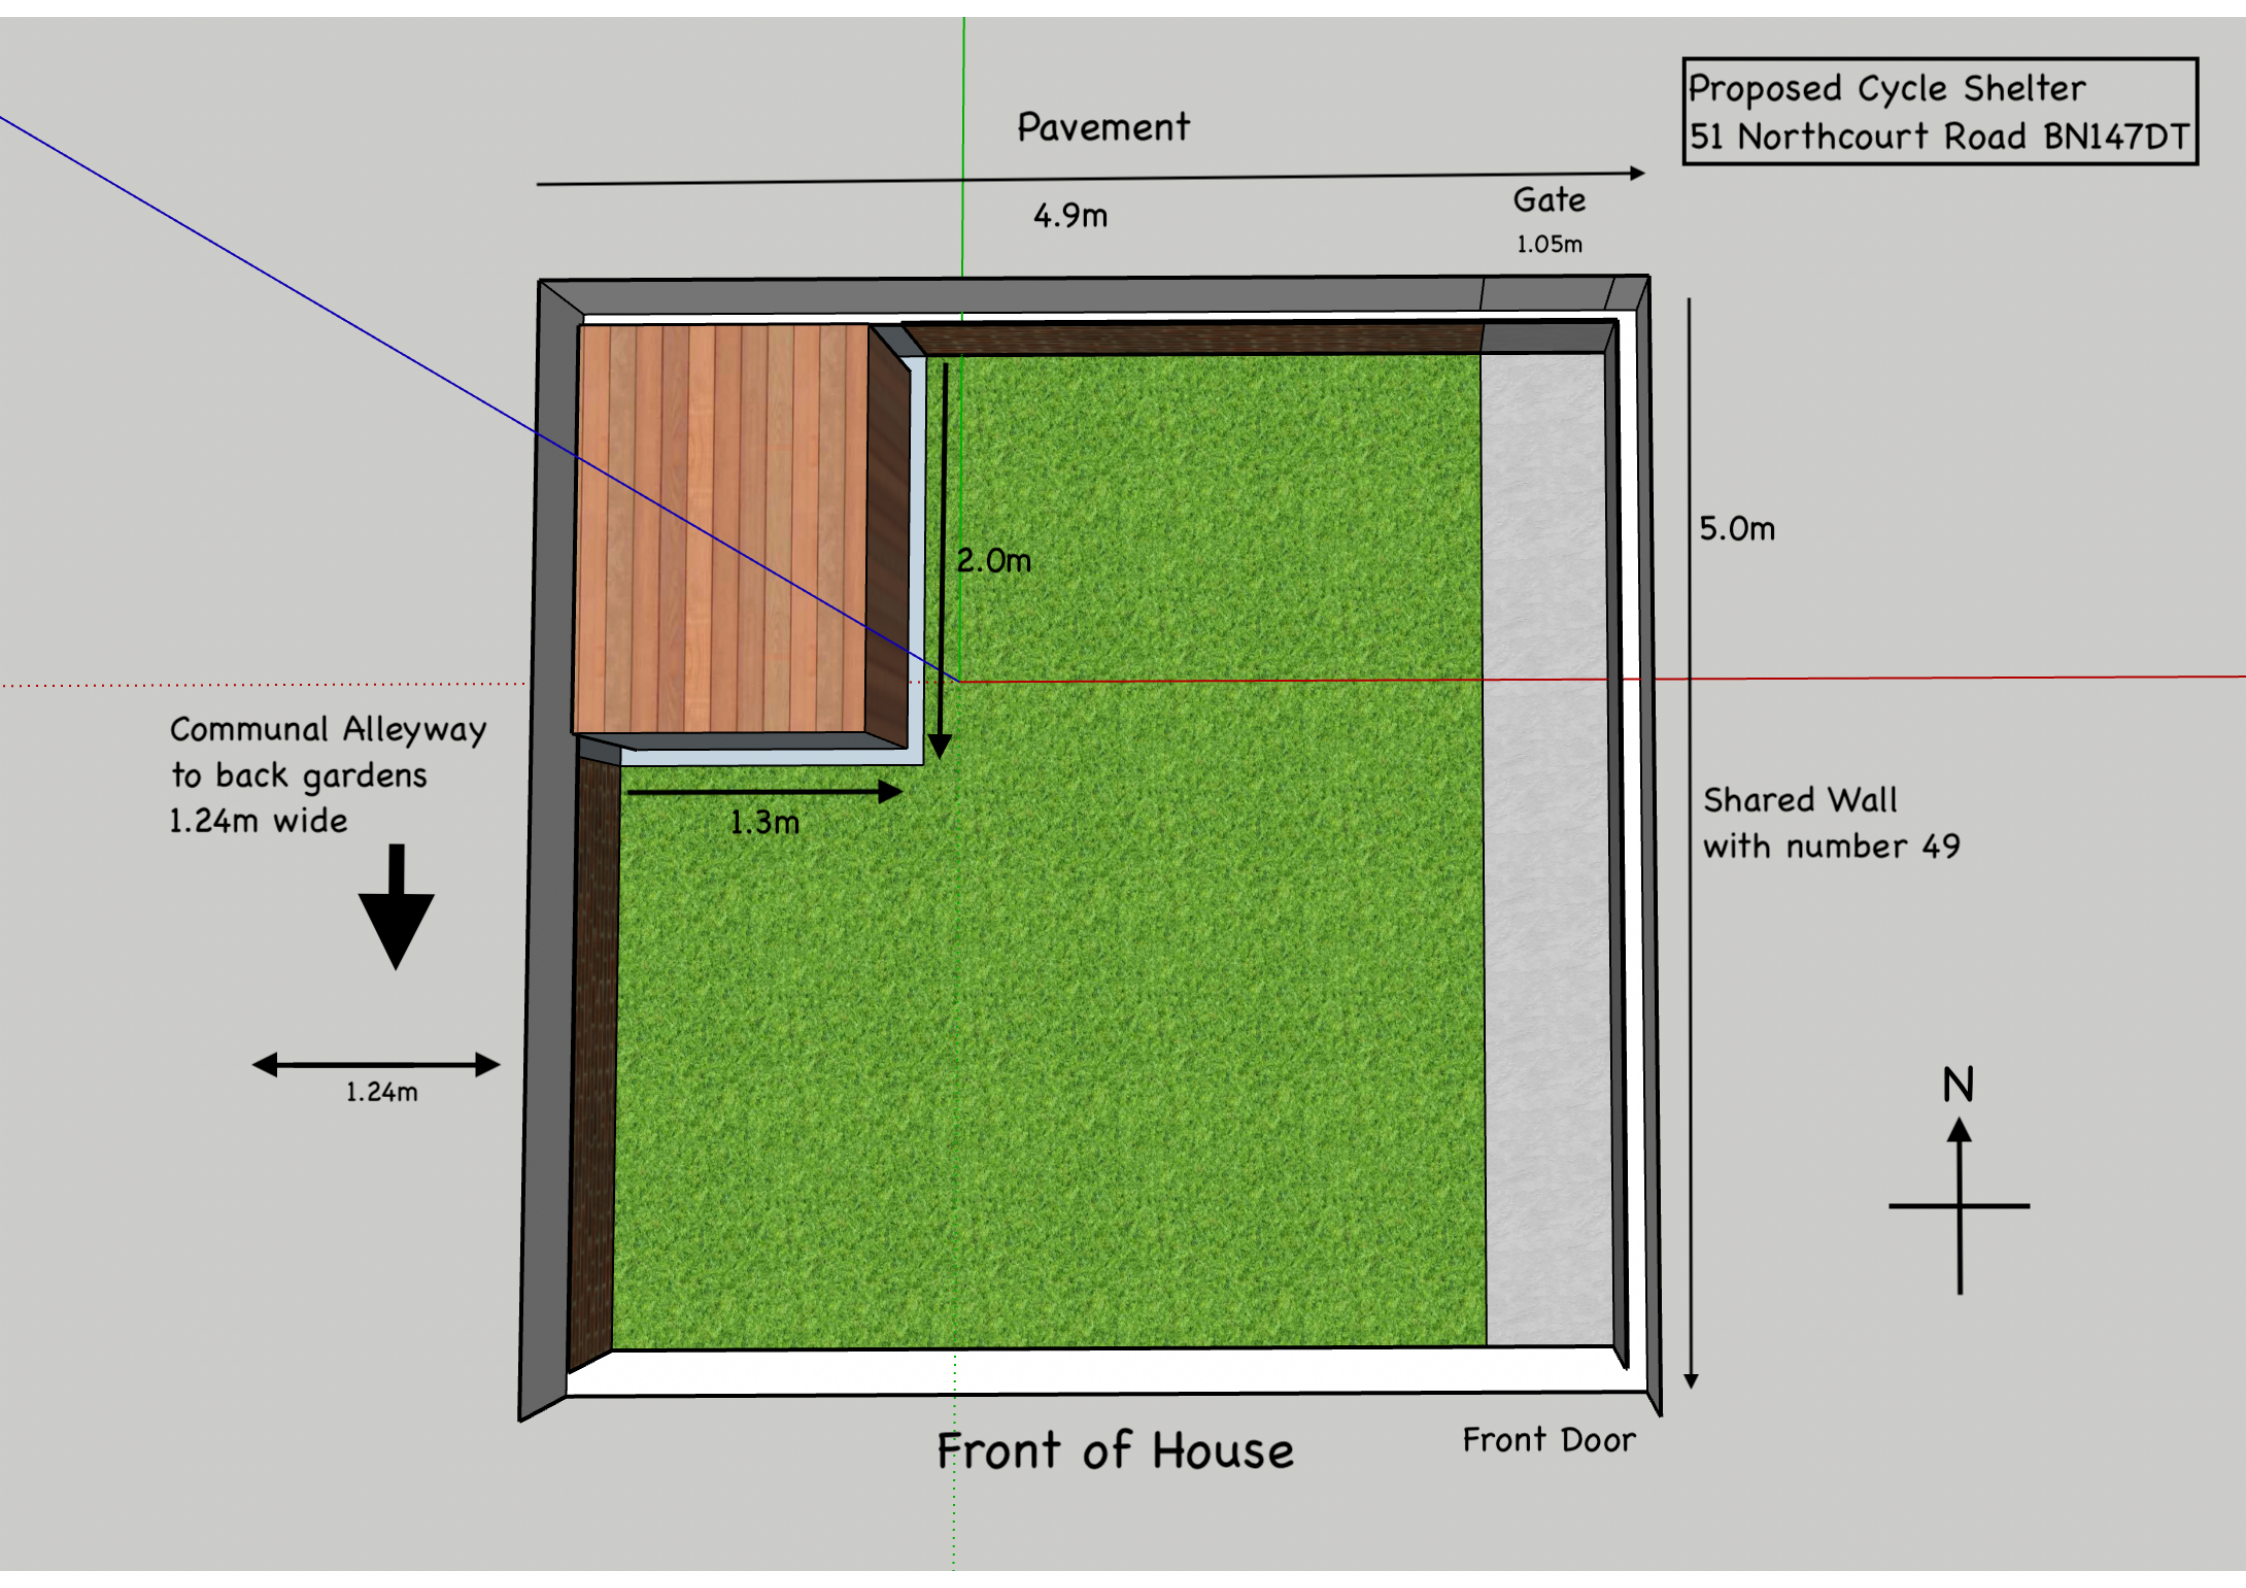
Proposed Cycle Shelter
51 Northcourt Road BN147DT
Pavement
4.9m
Gate
1.05m
5.0m
2.0m
1.3m
Communal Alleyway
to back gardens
1.24m wide
1.24m
Shared Wall
with number 49
N
Front of House
Front Door