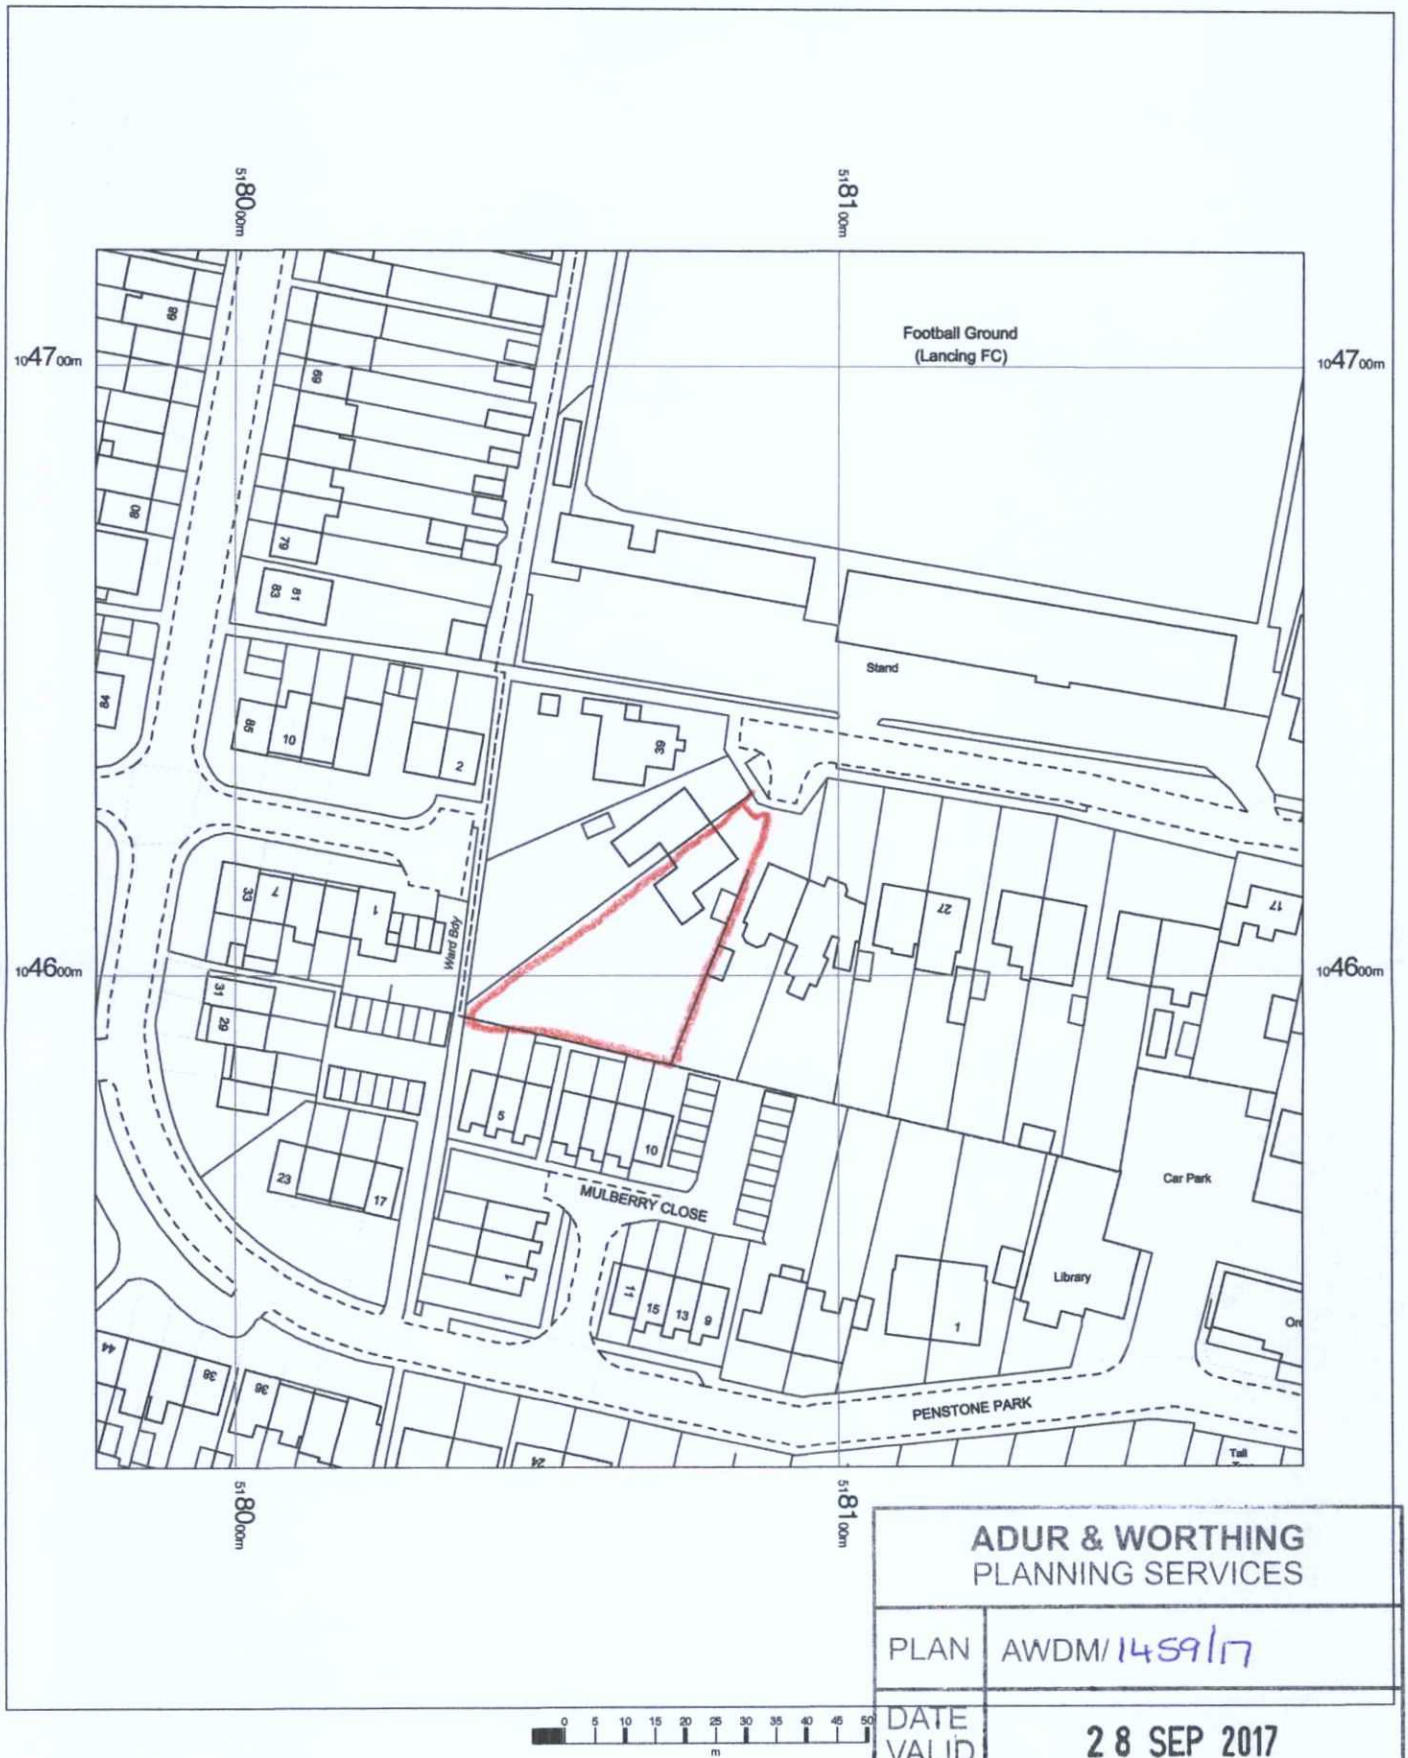


ADUR & WORTHING
PLANNING SERVICES

PLAN	AWDM/1459/17
DATE VALID	28 SEP 2017

N

OS MasterMap 1250/2500/10000 scale
Monday, September 25, 2017, ID: CM-00657025
www.centremapslive.co.uk

1:1250 scale print at A4, Centre: 518077 E, 104619 N

©Crown Copyright Ordnance Survey. Licence no. 100019980

Data

CENTRE MAPS LIVE.
FOR A BETTER POINT OF VIEW