

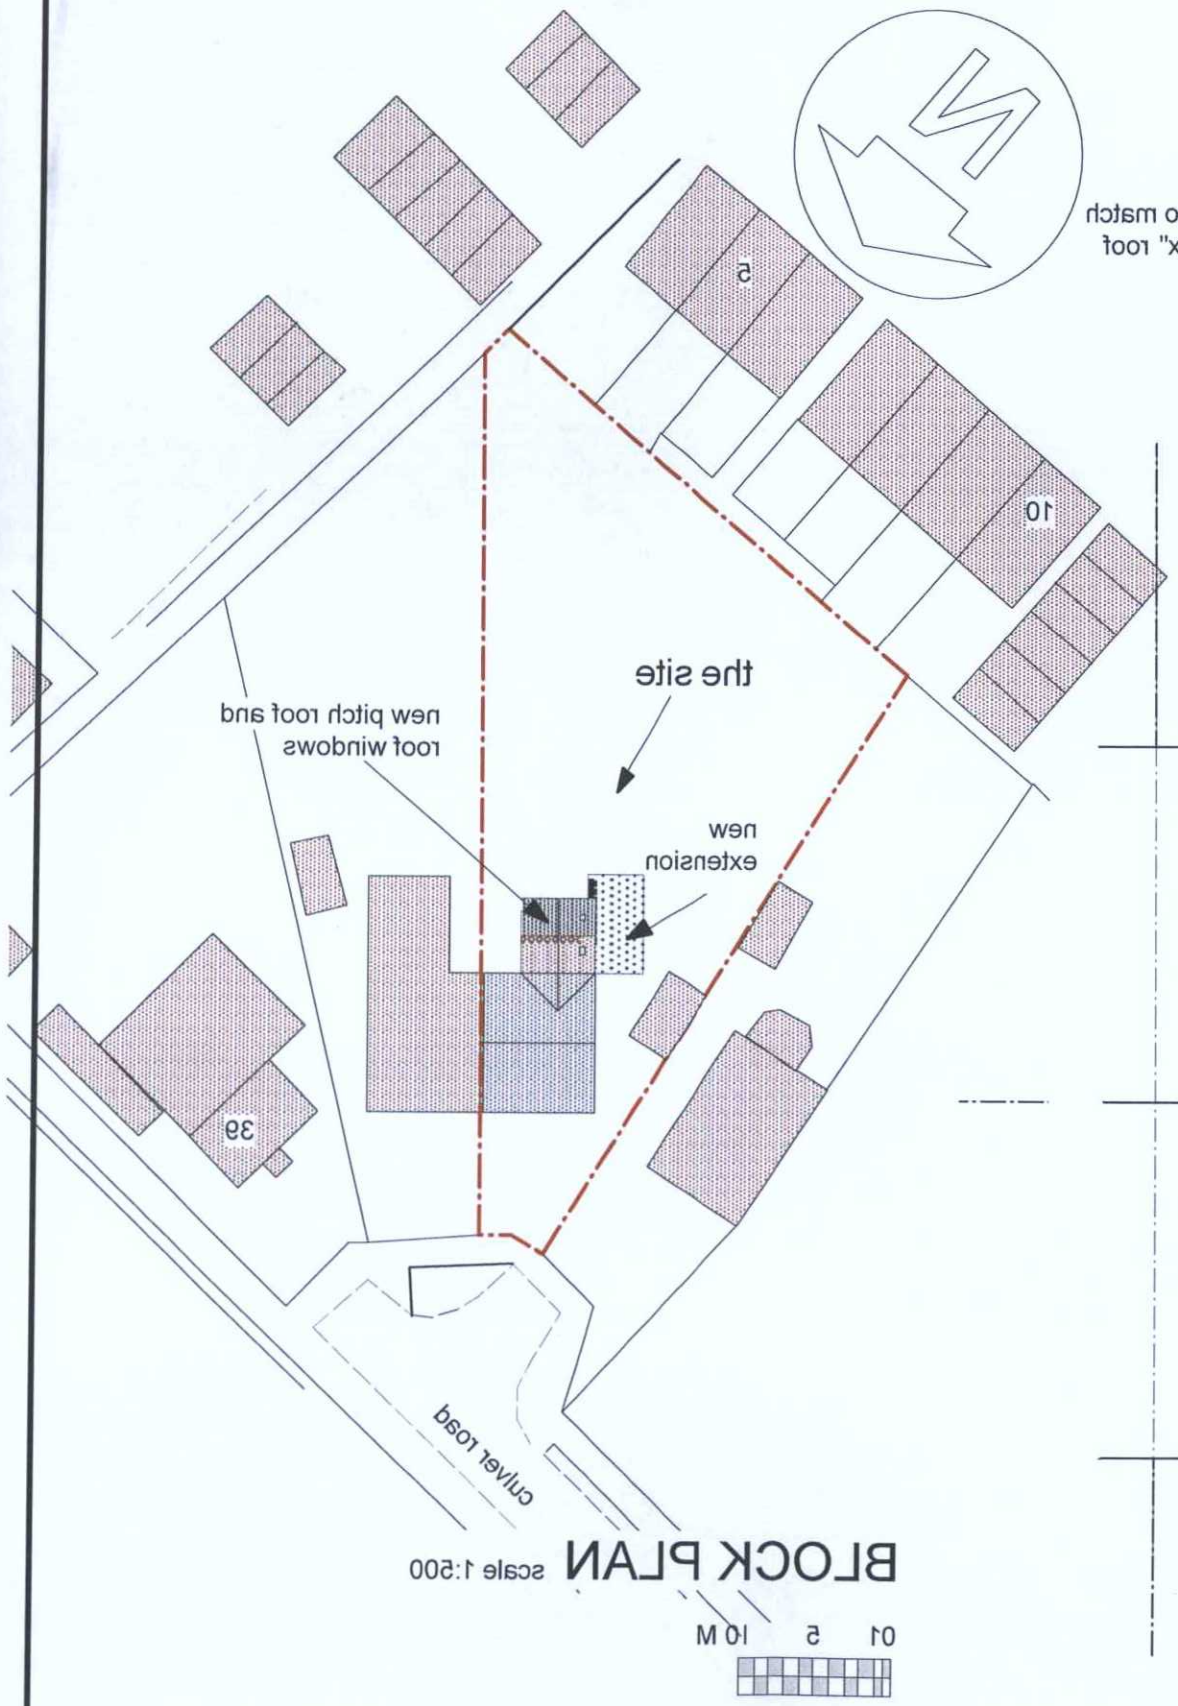


BLOCK PLAN scale 1:500

0 1 5 10 M

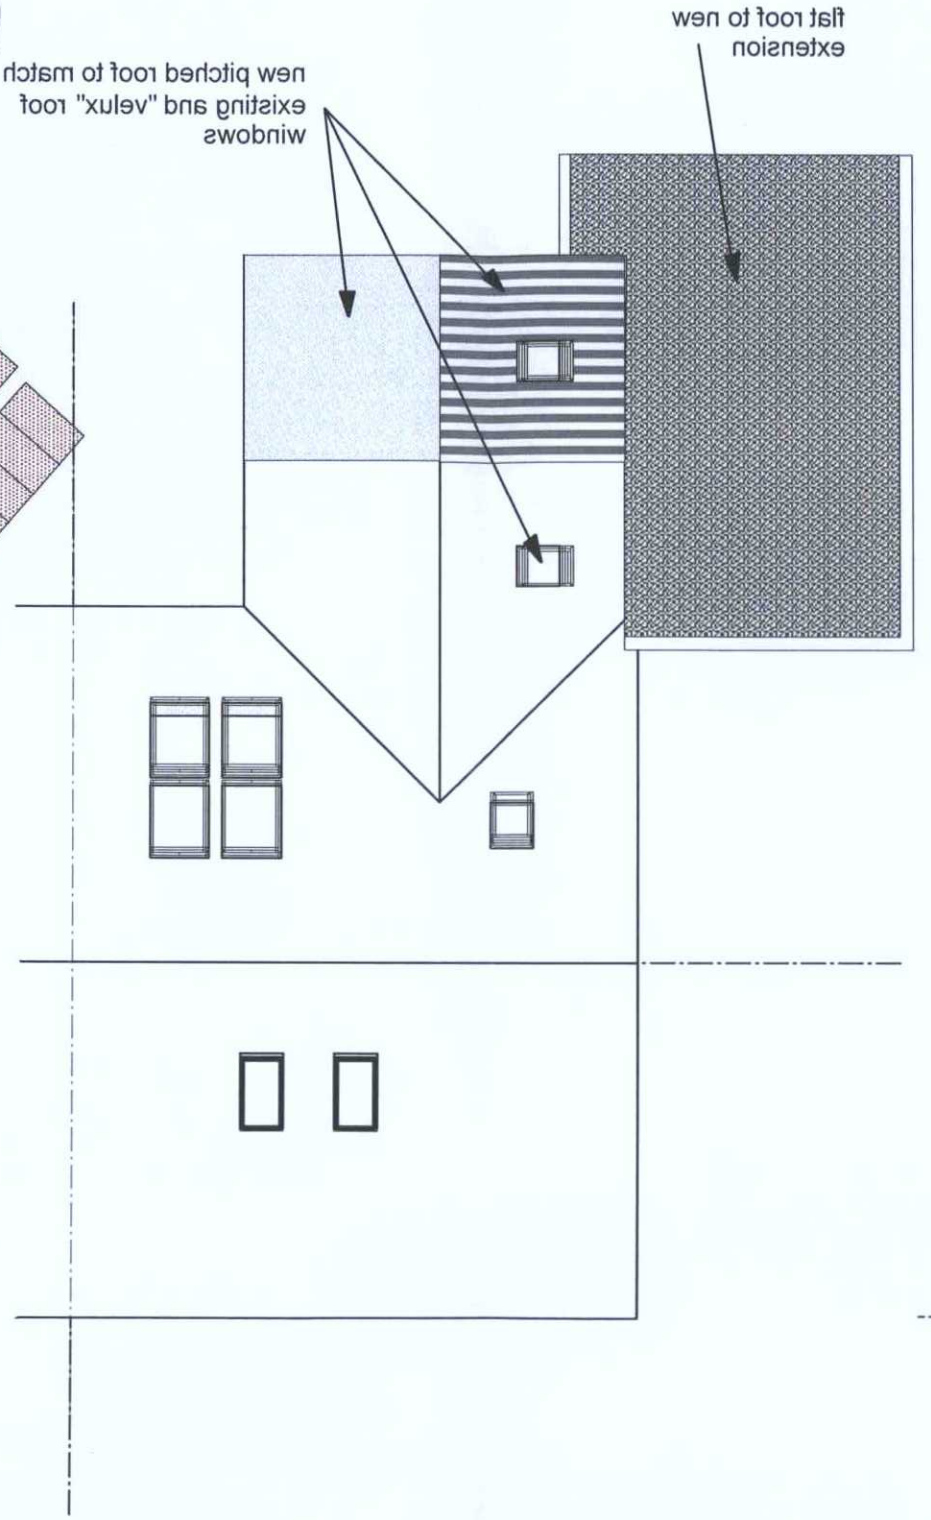

ROOF PLAN scale 1:100

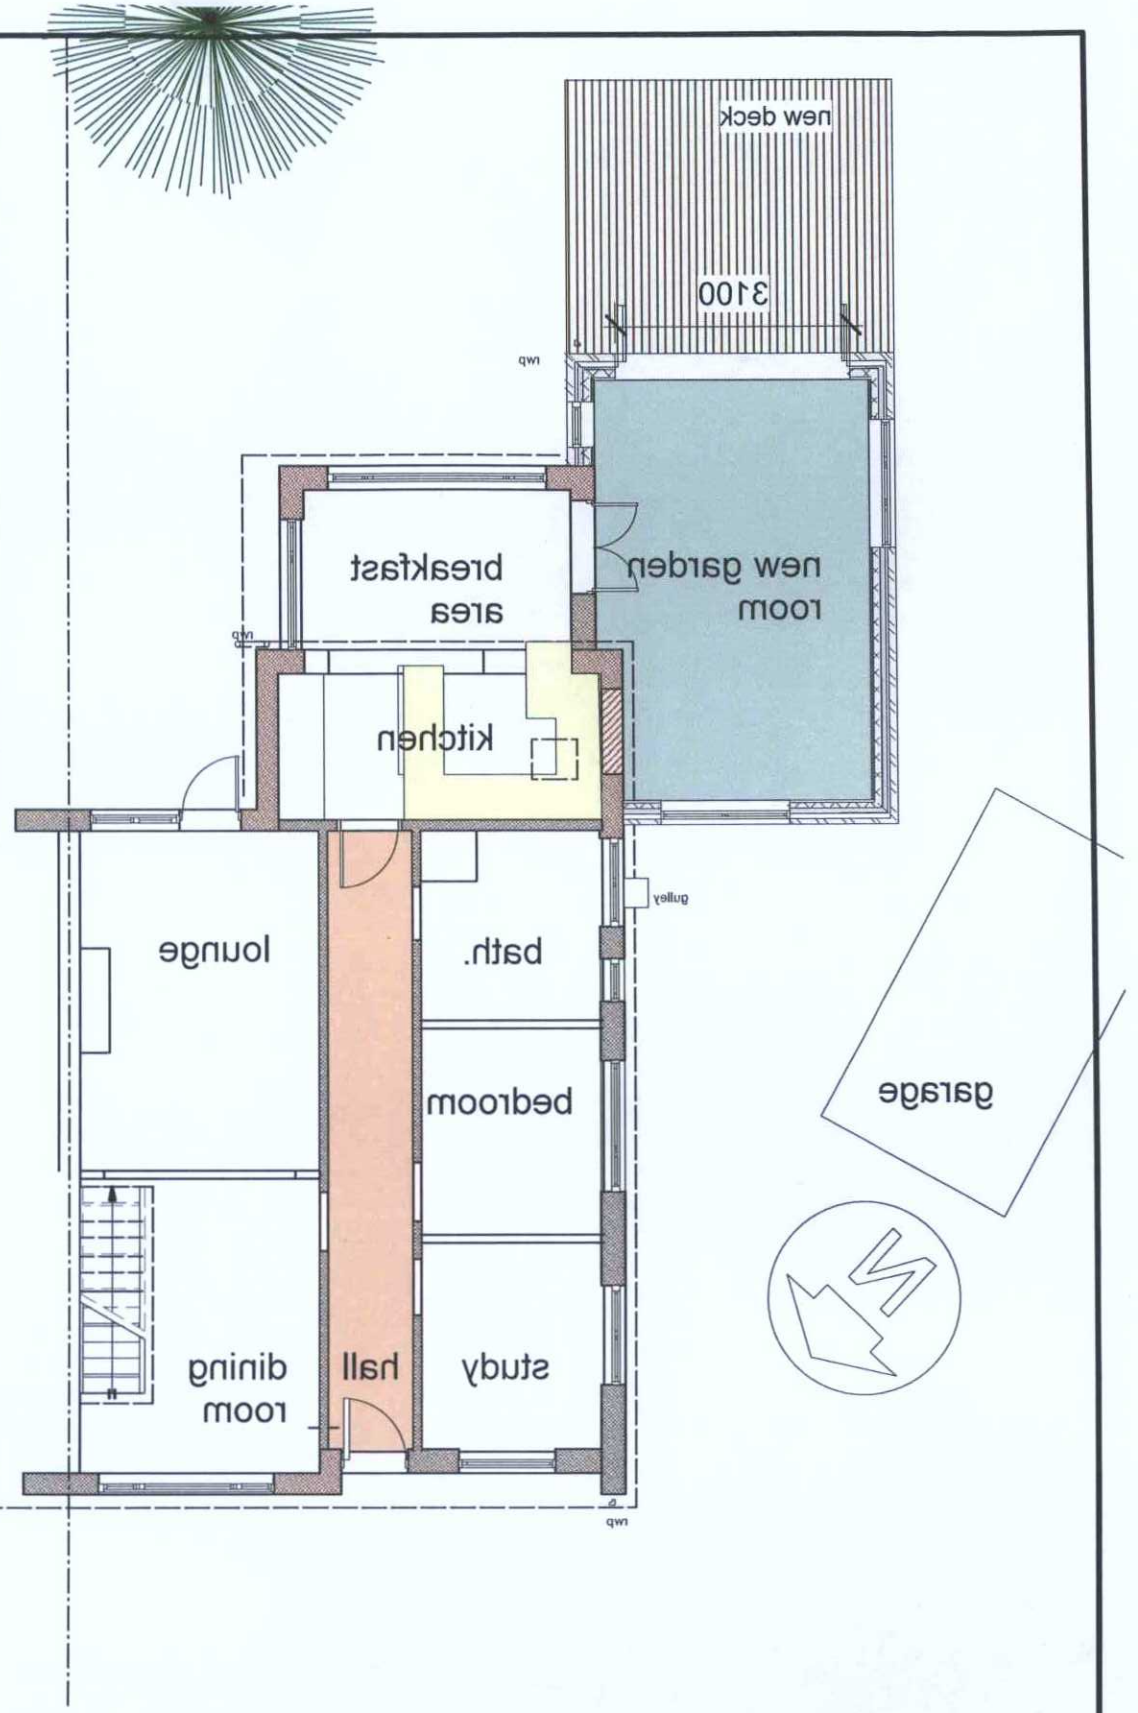

GROUND FLOOR PLAN scale 1:100

0 1 2 3 4 5M

Richard Goodson Practice
CHARTERED ARCHITECT & DESIGNER

20 Nelson Close Somptling LANCING West Sussex BN15 0LY tel: 01903 761263
www.RichardGoodsonPractice.co.uk email: richard@RichardGoodsonPractice.co.uk

project
PROPOSED SINGLE STOREY EXTENSION TO SIDE AND REAR
OF EXISTING BUNGALOW 35 CULVER ROAD LANCING BN15 9AX
for Mr & Mrs C Gravett

Type	PLANNING DRAWING
Title	PLANS AS PROPOSED

date	scale	drawn by	drawing no.
Sept 17	1:100	REG	1731/01

ADUR & WORTHING
PLANNING SERVICES

PLAN	AWDM/1459/17
DATE VALID	28 SEP 2017