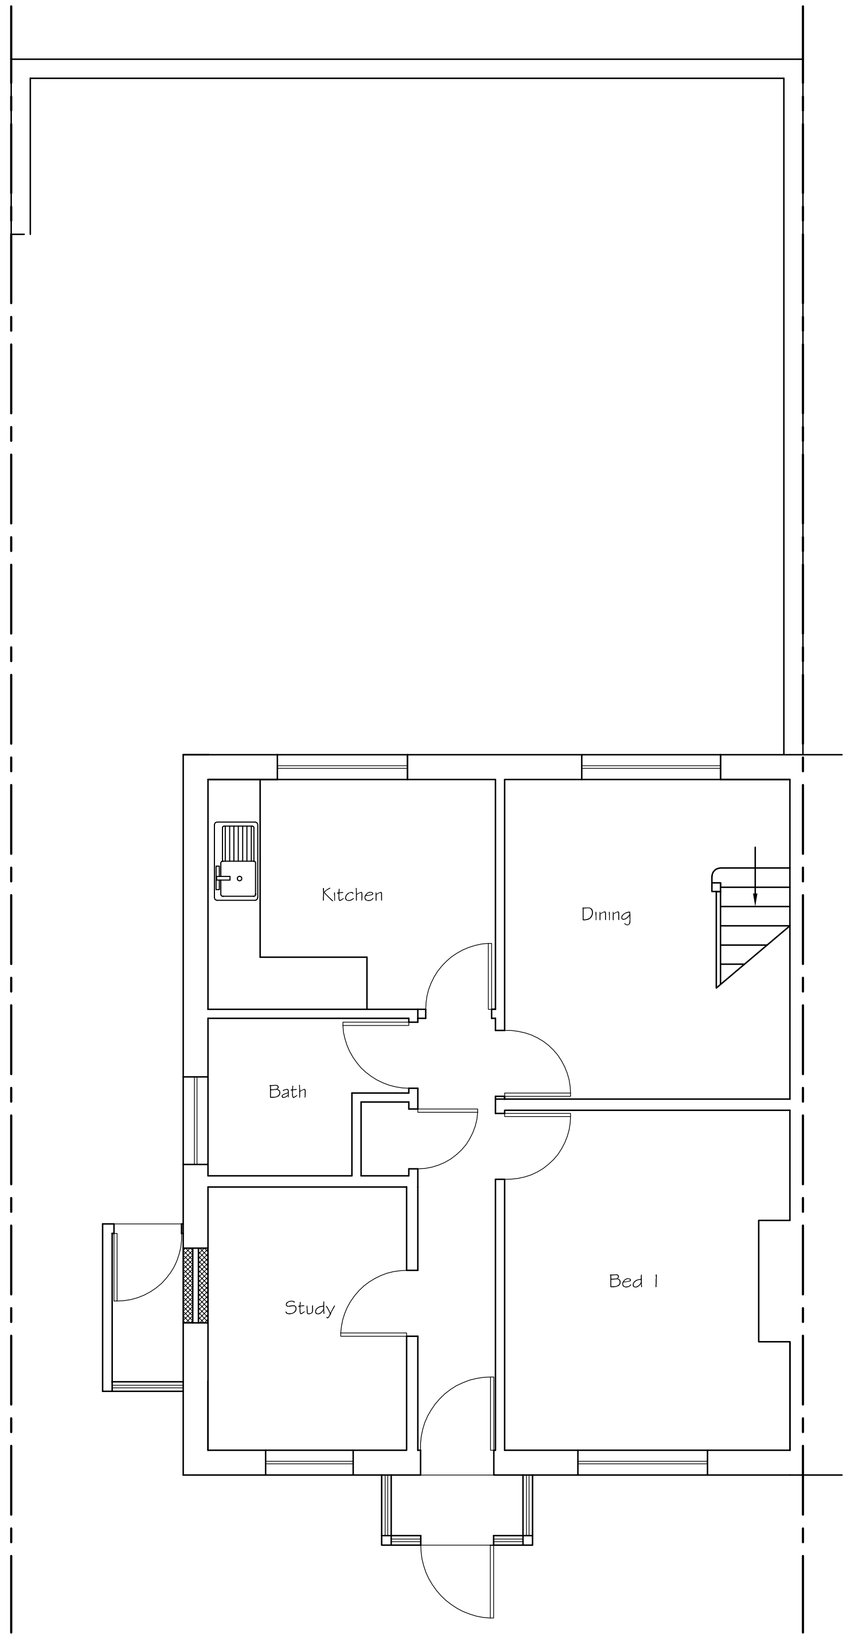

Proposed Ground Floor Plan

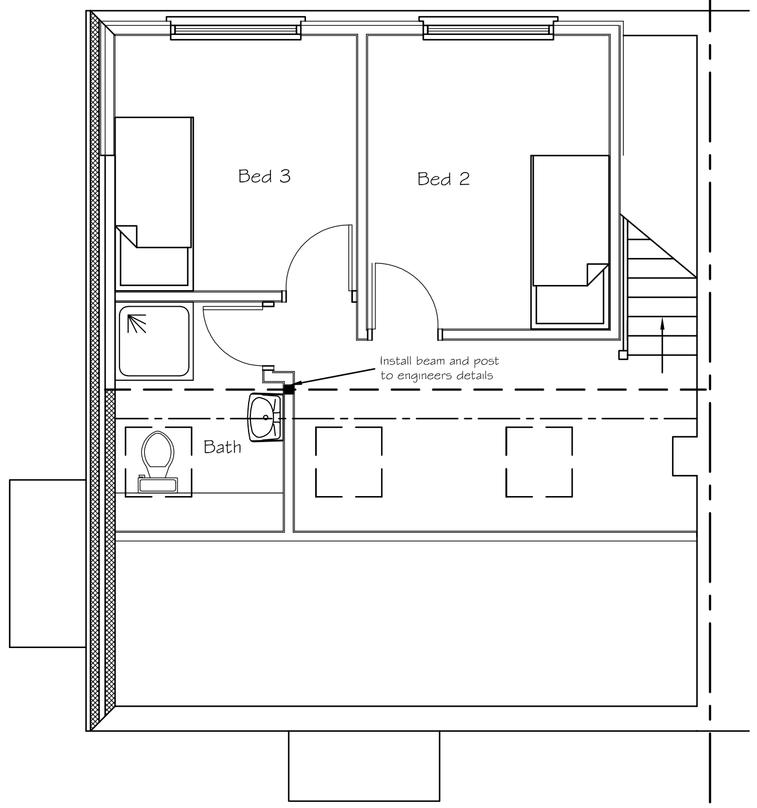

Proposed Second Floor Plan

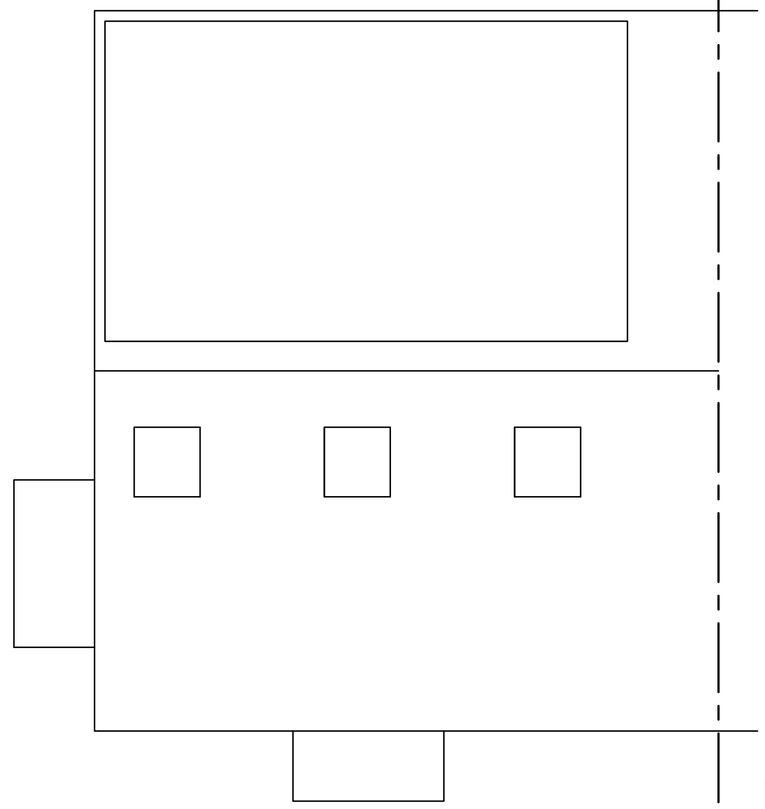

Proposed Roof Plan

0 0.5 1 2 3 4 5 6 7 8 9 10

SCALE 1:50

Tony Rogers
Building Consultants
Address: 40 Dawn Crescent, Upper Beeding
West Sussex, BN44 3WH
Telephone: 01903 815225 Fax: 01903 815225

Rev.	Date:	Revision Description:
A	Dec 2017	Rear extension removed

Client: Mr D Jenner

Address: 48 Hillrise Avenue
Sompting
West Sussex
BN15 0LU

Project: Proposed rooms in roof with hip to gable and rear dormer

Scale: 1:50
Paper Size A1

Date: August 2017

Drawing No: 17/1256/02

Drawn By: AWR

Revision: A