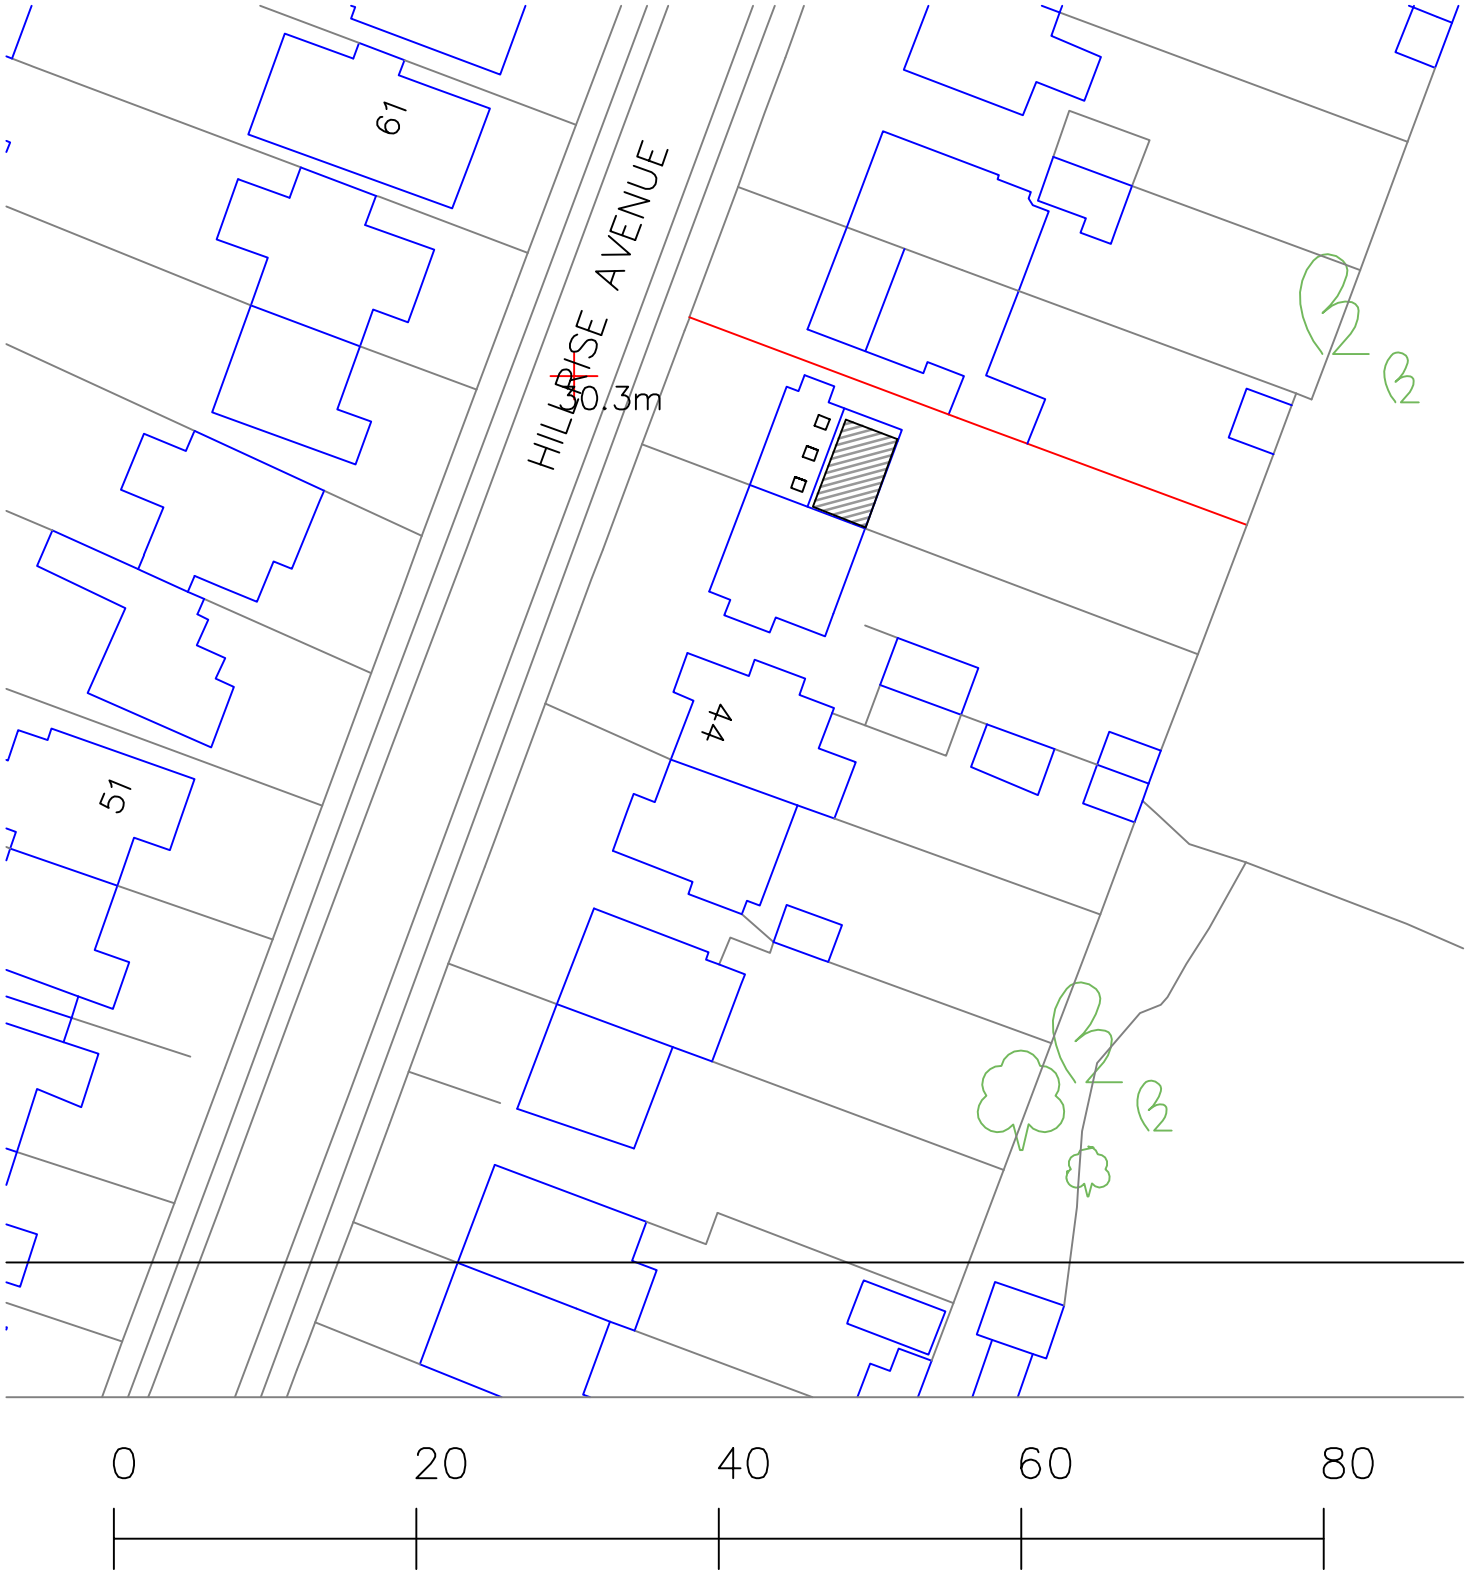

0 20 40 60 80

Metres

N

48 Hillsise Avenue
Sompting
Block Plan 1:500
A4 Paper