



Proposed Ground Floor Plan
Scale 1:100

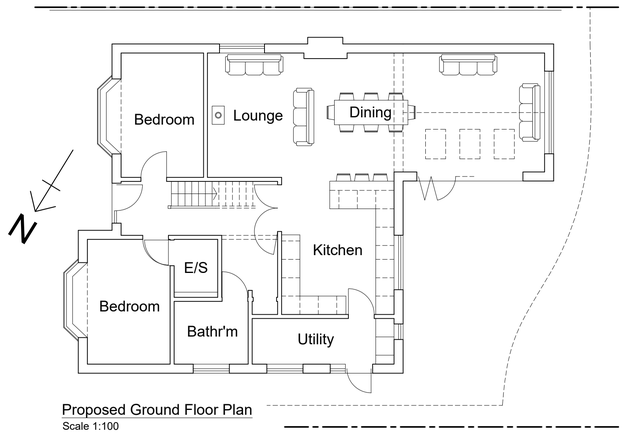


Proposed Roof Plan
Scale 1:100

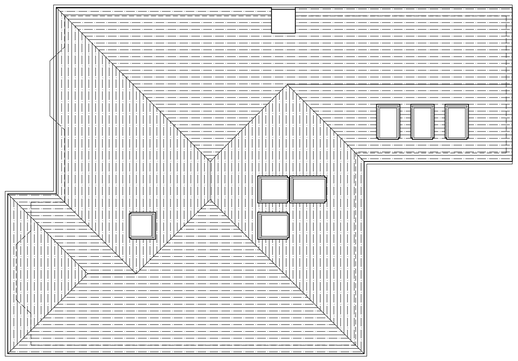

Block Plan
Scale 1:200




Proposed Side (north) Elevation
Scale 1:100

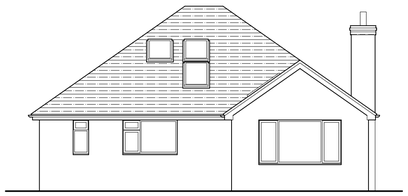


Proposed Rear (west) Elevation
Scale 1:100




Proposed Side (south) Elevation
Scale 1:100

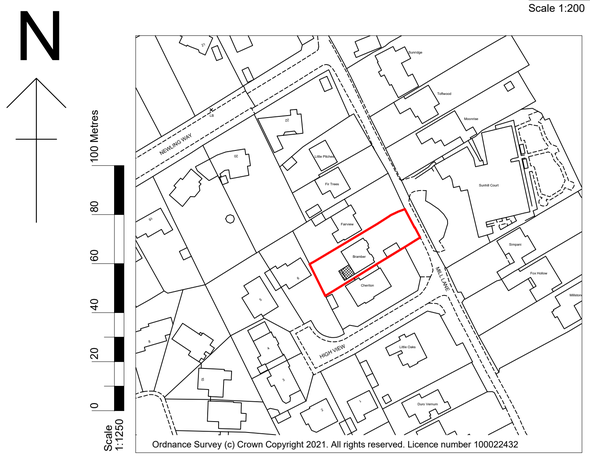

Location Plan
Scale 1:1250

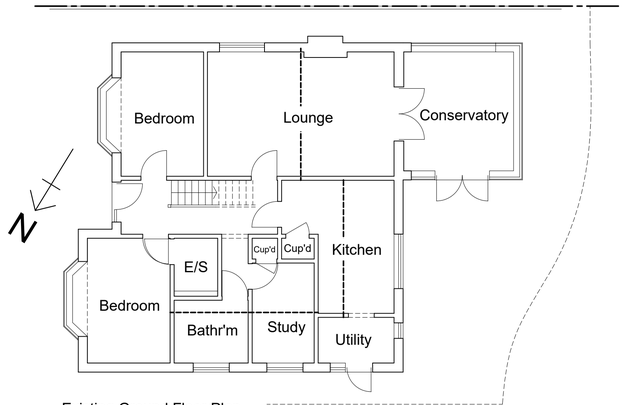


Existing Ground Floor Plan
Scale 1:100

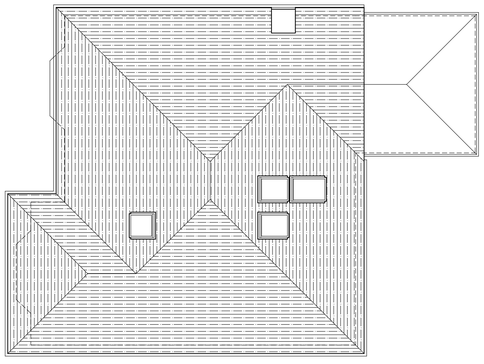


Existing Roof Plan
Scale 1:100



Existing Side (north) Elevation
Scale 1:100

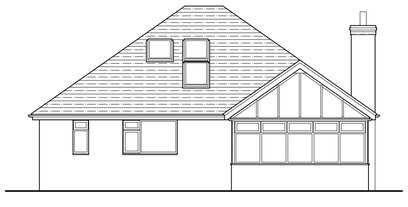

Existing Rear (west) Elevation
Scale 1:100

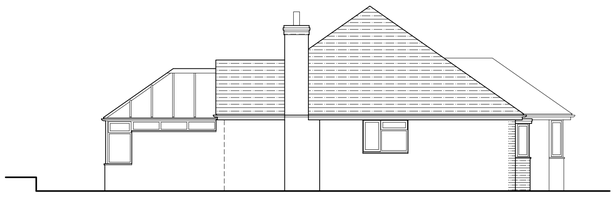

Existing Side (south) Elevation
Scale 1:100

Rev:	Description:	Date:
C	Gable end added to extension, rooflight added.	16.06.25
B	Option 1 selected, extension depth increased.	16.06.25
A	Utility room arrangement revised.	13.06.25

HORIZON DESIGN
ARCHITECTURAL TECHNOLOGY
Horizon Design Limited
4 High View
Worthing BN13 3DQ
01903 205868
info@horizon-design.co.uk www.horizon-design.co.uk

Client:
Mr & Mrs Rawlings

Project:
Extension & Alterations to:
Bramber
Mill Lane
High Salvington, Worthing
West Sussex, BN13 3DF

Drawing title:
Existing & Proposed Plans, Elevations, Location & Block Plans.

Scale:
1:100 / 1:1250 / 1:200 @ A1

Date: 16.05.25
Drawn: KWF

Drawing number: 3218-01
Revision: C