

Existing Side elevation - Scale 1:100



Existing Rear Elevation - Scale 1:100



Proposed Side elevation - Scale 1:100

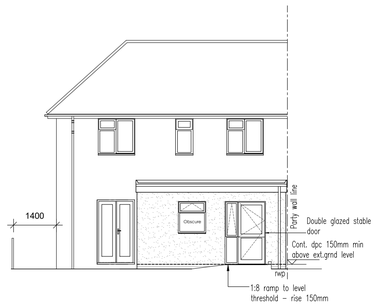

Proposed Rear Elevation - Scale 1:100

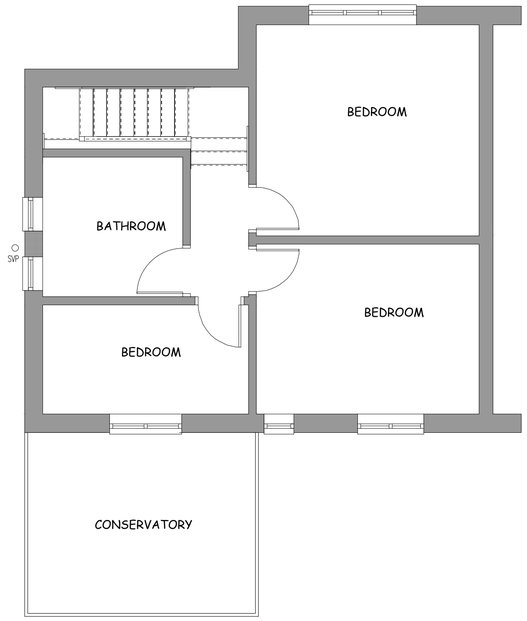

Existing First Floor - scale 1:50

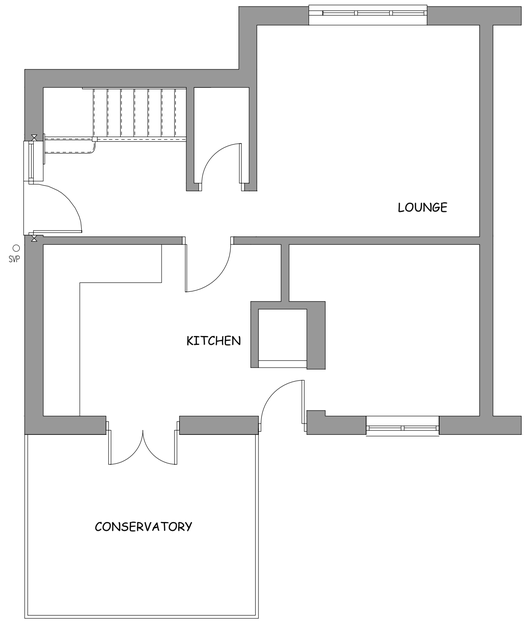

Existing Ground Floor - scale 1:50

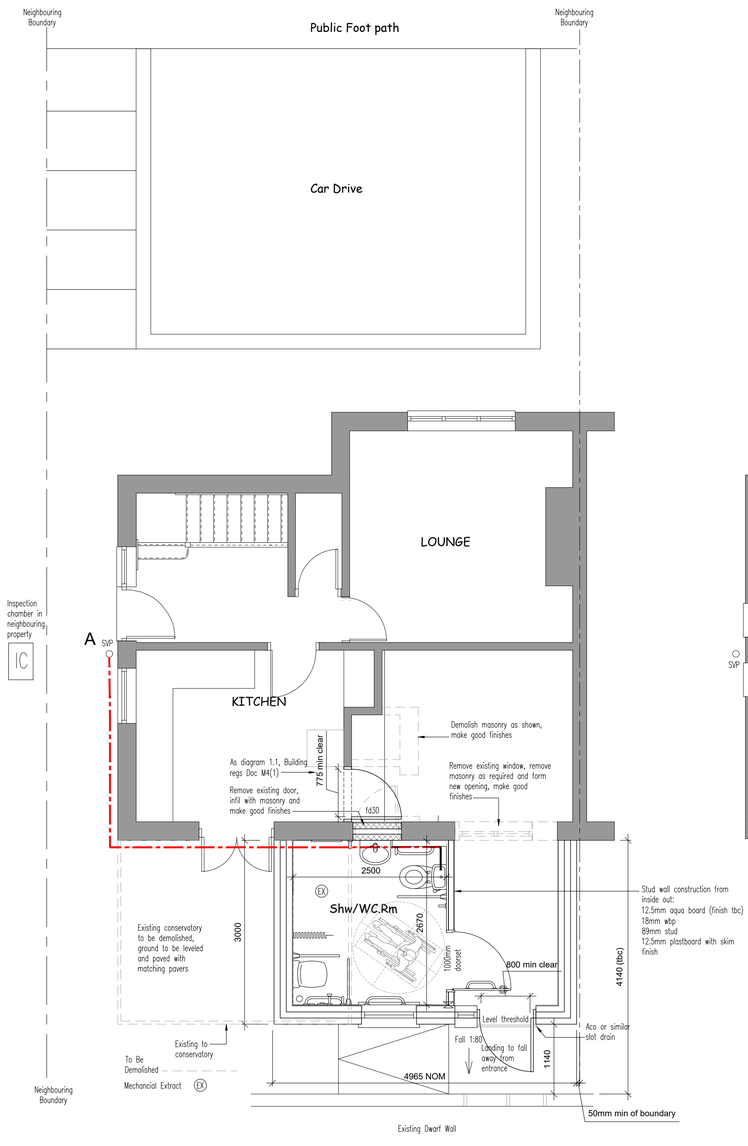

Proposed Ground Floor - scale 1:50

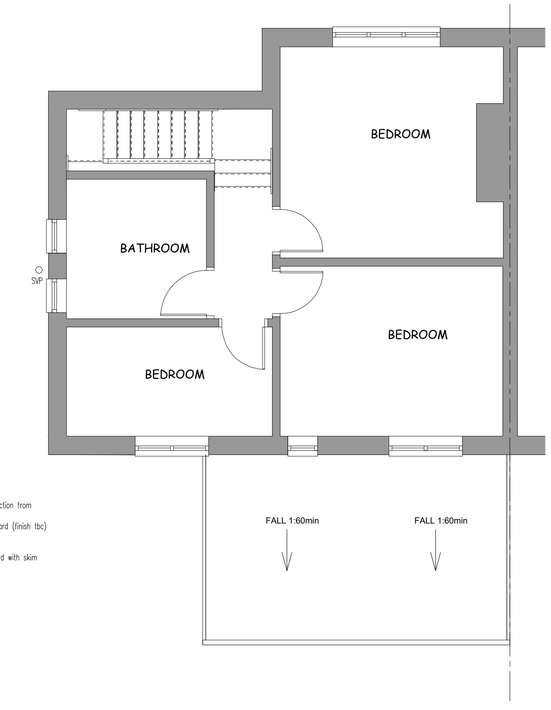

Proposed First Floor - scale 1:50

Notes:

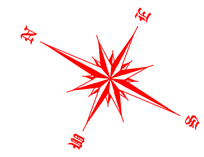

Scale 1:50
0 0.5 1m 2m

Scale 1:100
0 1 5m

REV:	DESCRIPTION:	BY:	DATE:
P1	Remove Incline lift	chb	20/07/23

STATUS: Permitted Developement

Draft & Design
Architectural Services
46 Bath Court, Hove
BN3 2WP

CLIENT: Julia Butcher

ADDRESS: 105 Downsway
Southwick BN42 4WE

SITE: 105 Downsway
Southwick BN42 4WE

TITLE: Rear Extension

DRAWING TITLE: Existing & Proposed Floor Plans & Elevations

SCALE:	DATE:	DRAWN:	CHECKED:
1:50-1:100 @A1	JAN 2023	CHB	CHB

PROJECT NO:	DRAWING NO:	REVISION:
001	FE-01	P1