

North Elevation

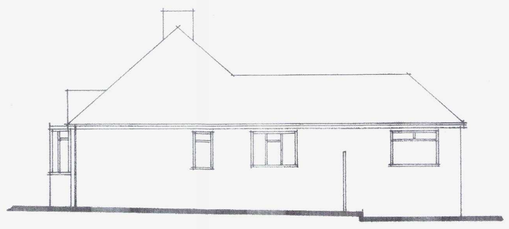

West Elevation



South Elevation

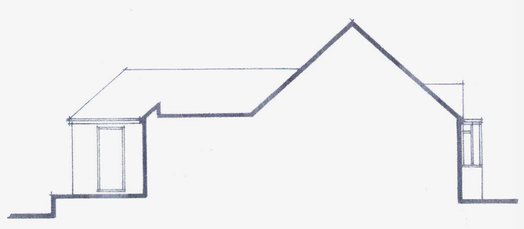

East Elevation

ADUR & WORTHING
PLANNING SERVICES
PLAN AWDM/1056/15
DATE VALID 14 JUL 2015

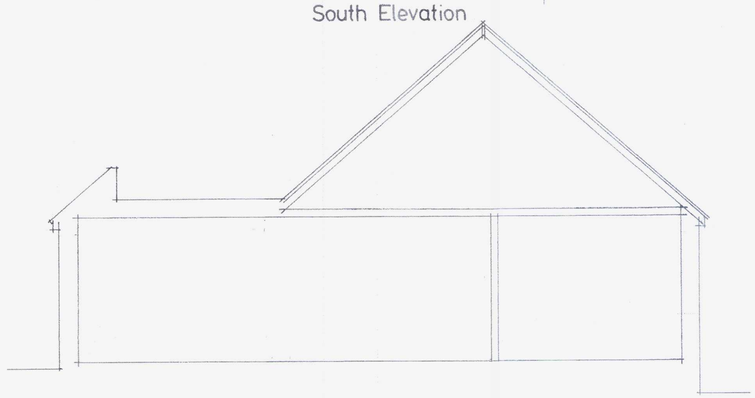

Section

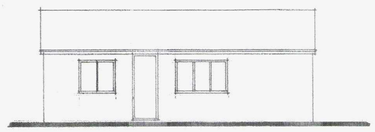

North Elevation



West Elevation

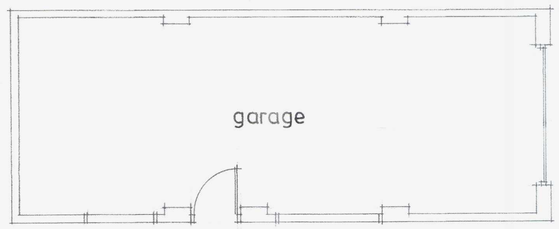

Plan

A1 PAPER SIZE SCALE 1:50 0 1 2 3 4 5
1:100 0 1 2 3 4 5 6 7 8 9 10

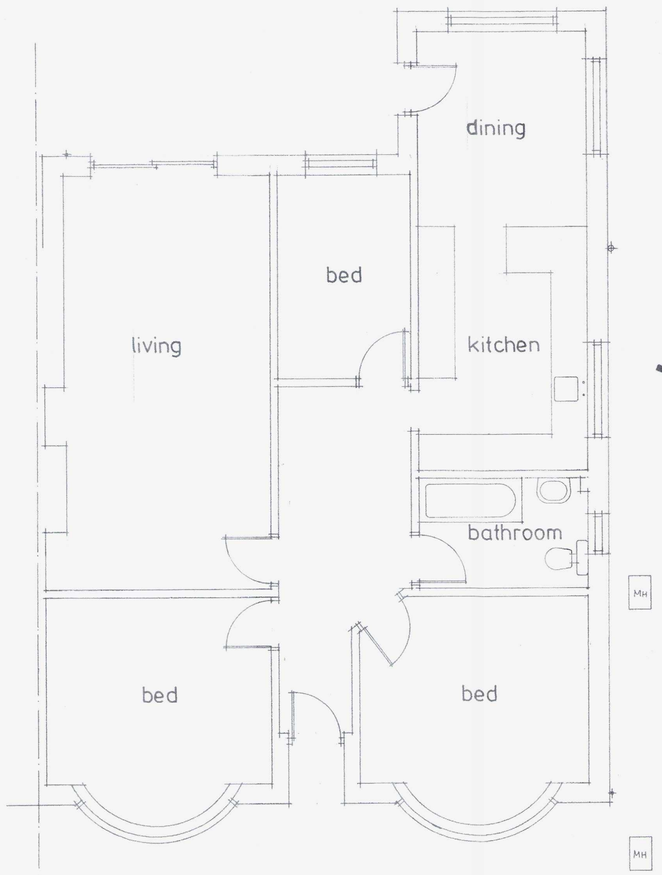

Ground Floor Plan

north

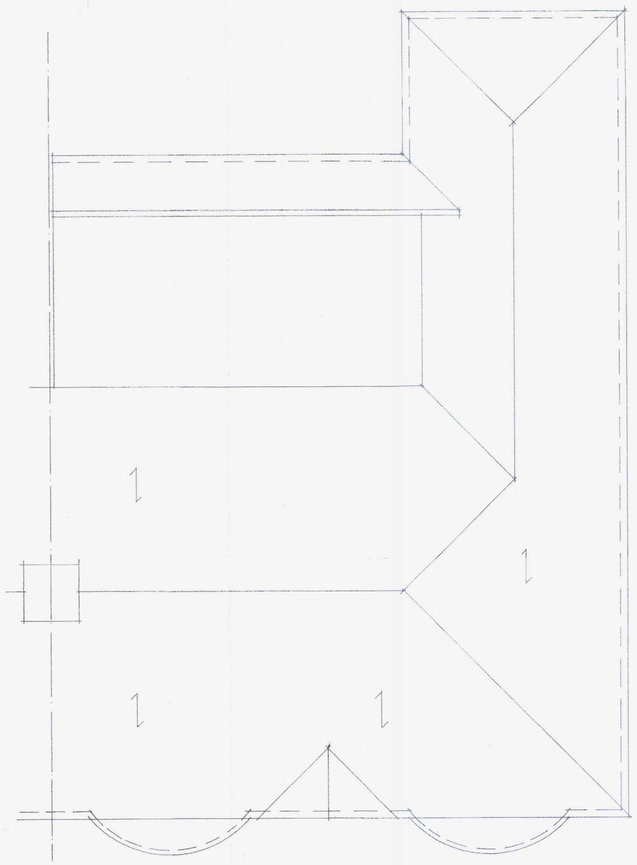

Roof Plan

Do not scale from this drawing all dimensions must be checked on site. This drawing is the sole copyright of Insite Planning Ltd.

Insite Planning Ltd
5 Beechwood Avenue
Brighton, East Sussex
BN1 8ED
Tel: 01273 558118
Email: insiteplanning@yahoo.co.uk

Client:

Job:
102 The Crescent
Southwick

Existing Floor Plans and Elevations

Date: 12.6.15 Scale: 1:50, 1:100

Drawing No. 1586/1898