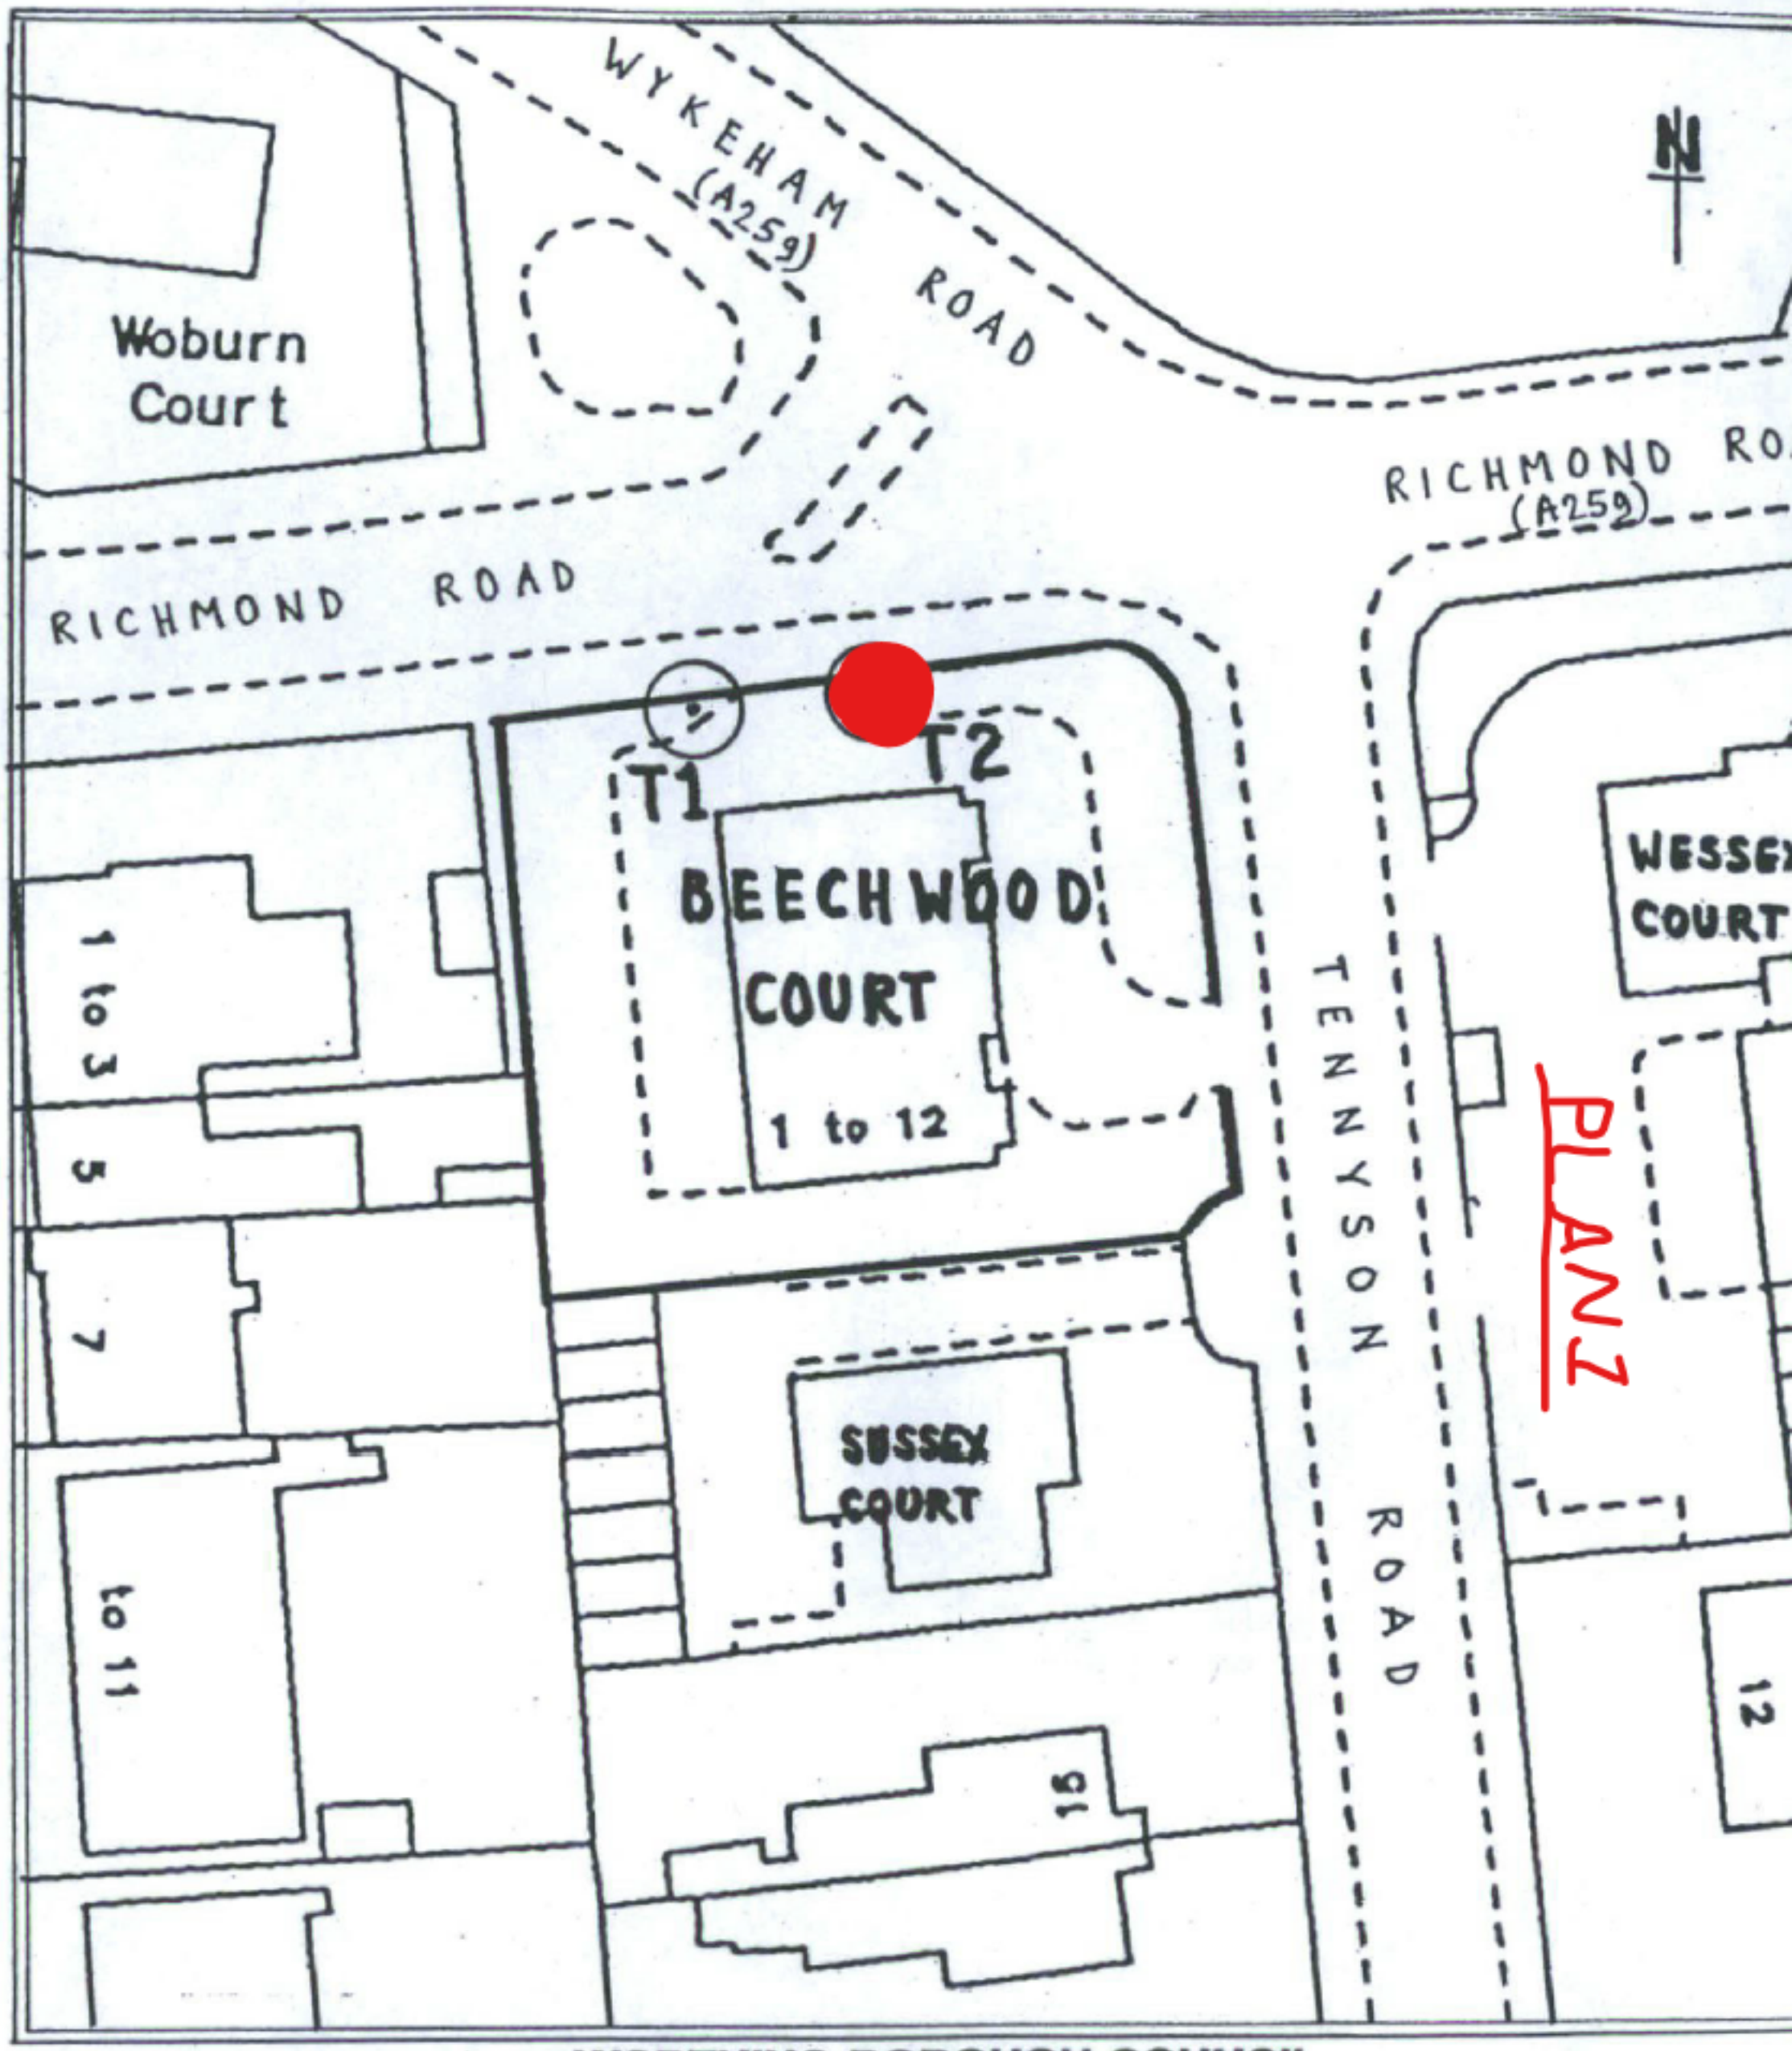

WORTHING BOROUGH COUNCIL

THE WORTHING TREE PRESERVATION ORDER NO.10 19

BEECHWOOD COURT, TENNYSON ROAD

Sheryl Grady
HEAD OF LEGAL SERVICES

SCALE:	1:500
DATE:	MARCH 1997
DRAWING NO:	DC/97/0012
DRAWN BY:	HBM

Head of Planning
Town Hall, Chapel Road,
Worthing, West Sussex BN1